


CITY OF THORNTON

2026 VALVE
REPLACEMENT

PROJECT NO. 26-35

VALVE LOCATIONS

D-03

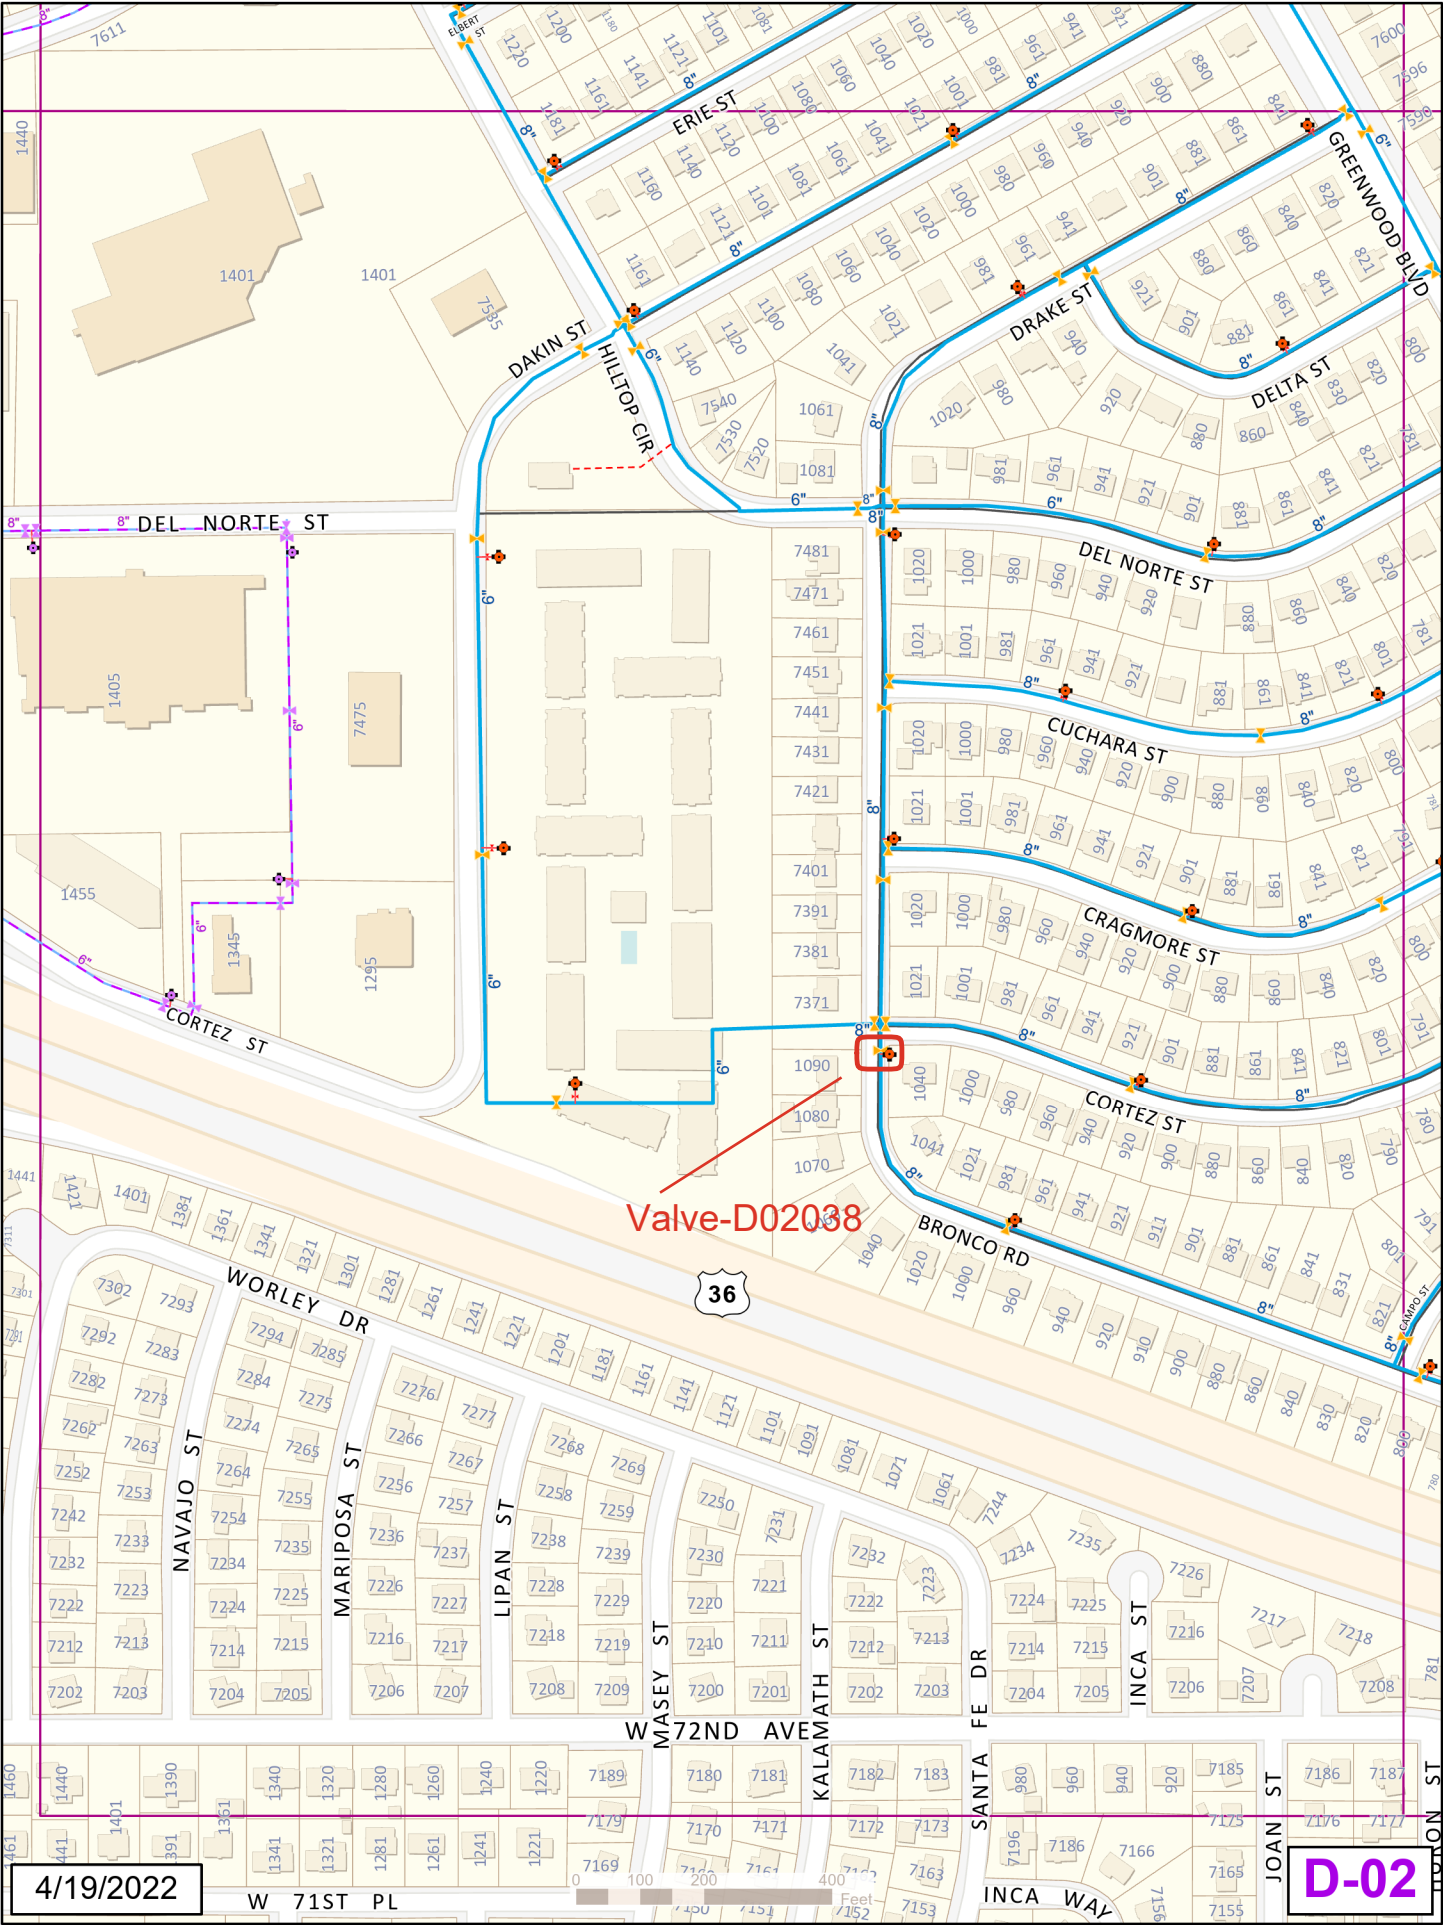

E-02

Valve-D02038




4/19/2022

D-02

D-04

C-03

E-03

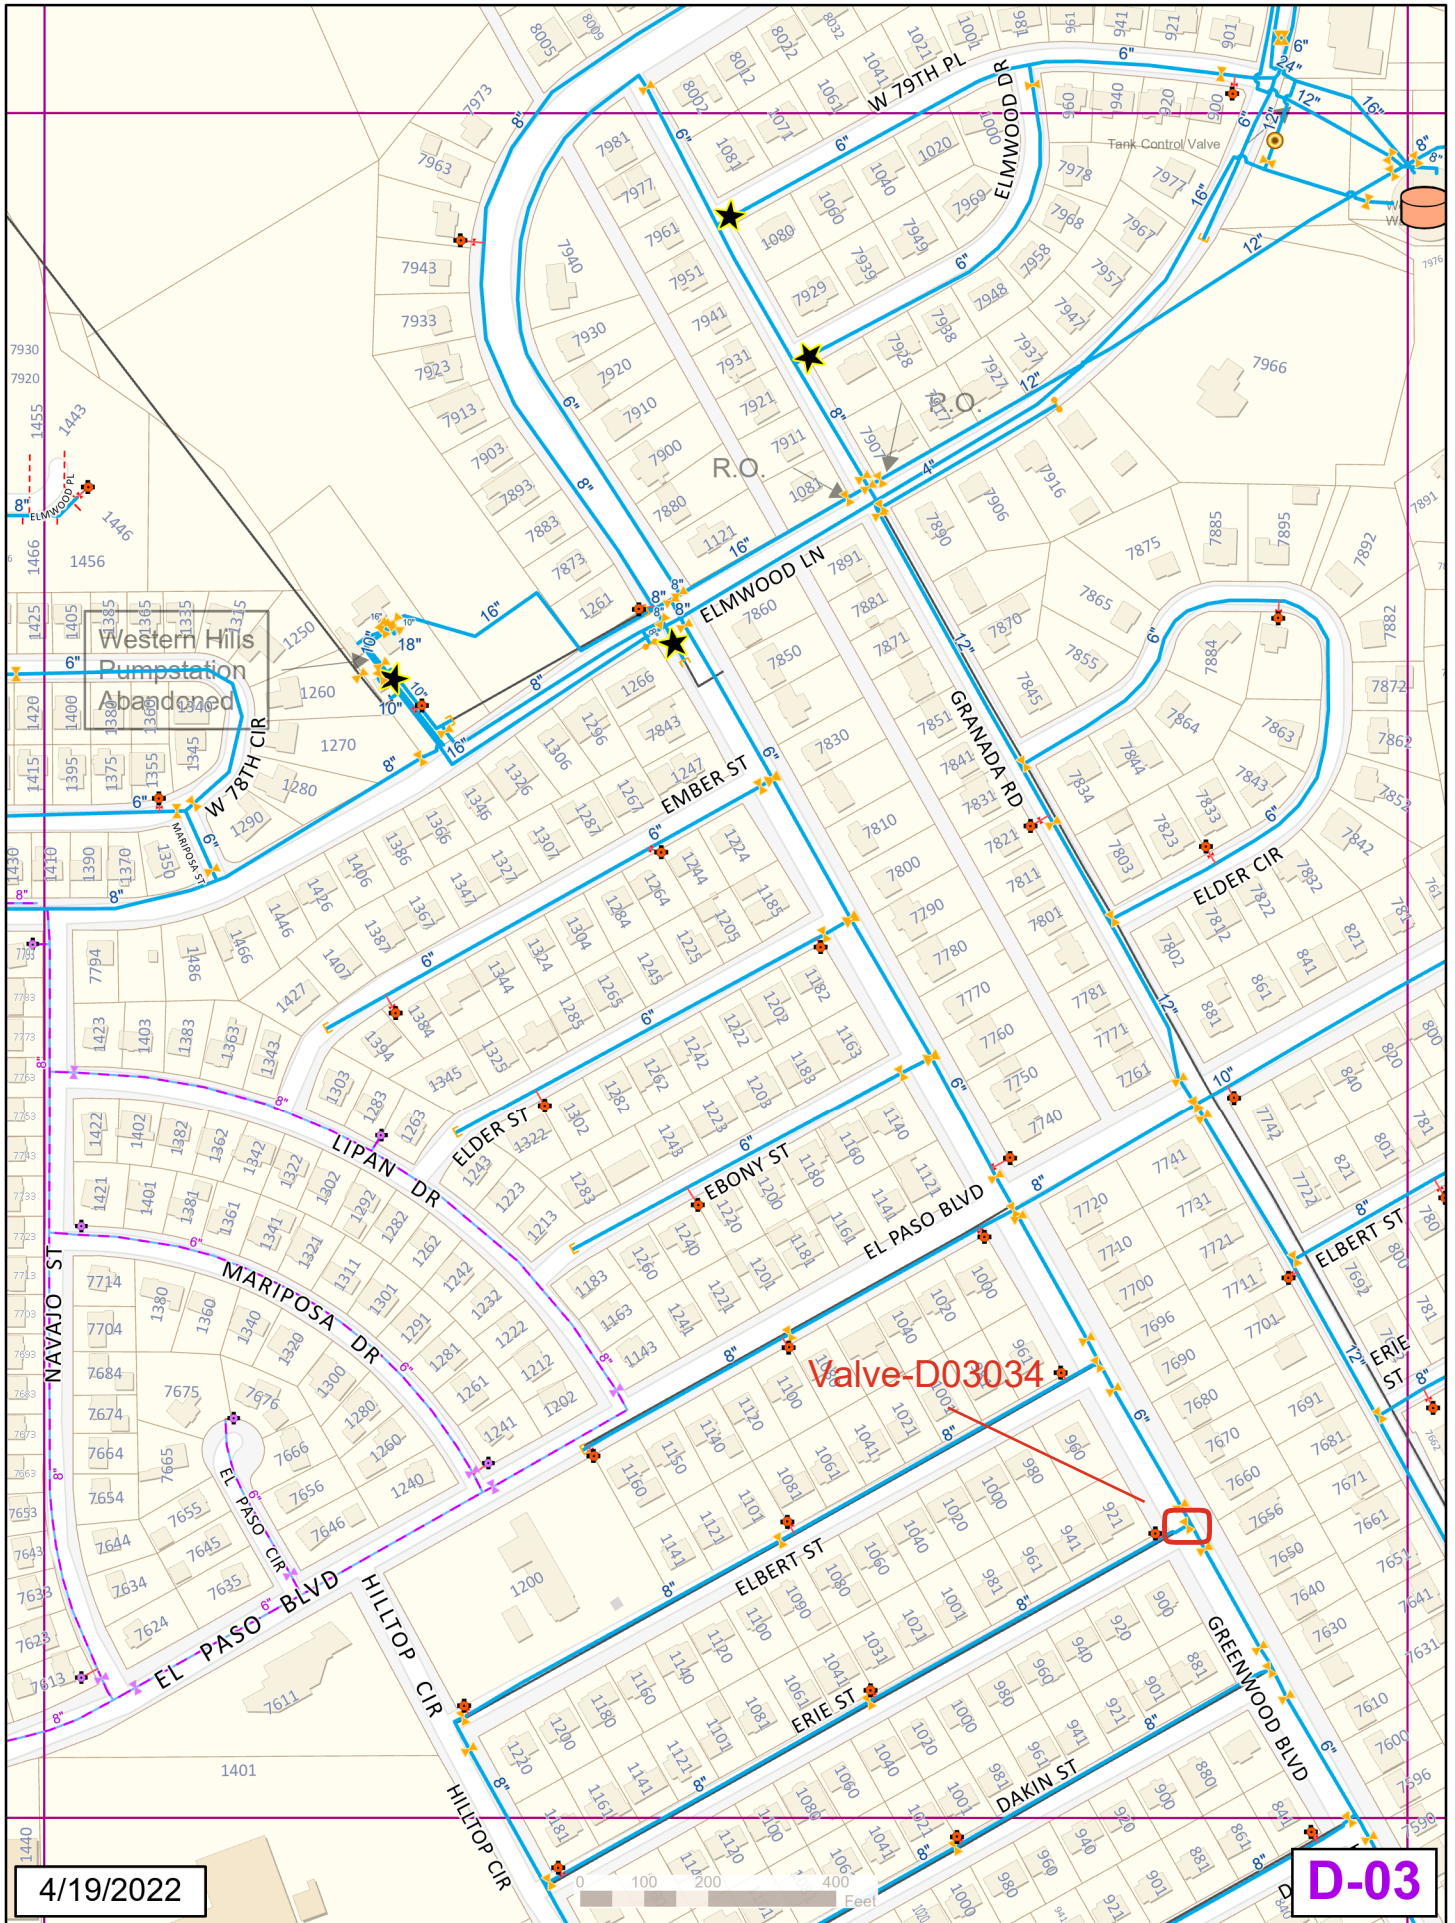


D-02

D-03

F-04

E-03

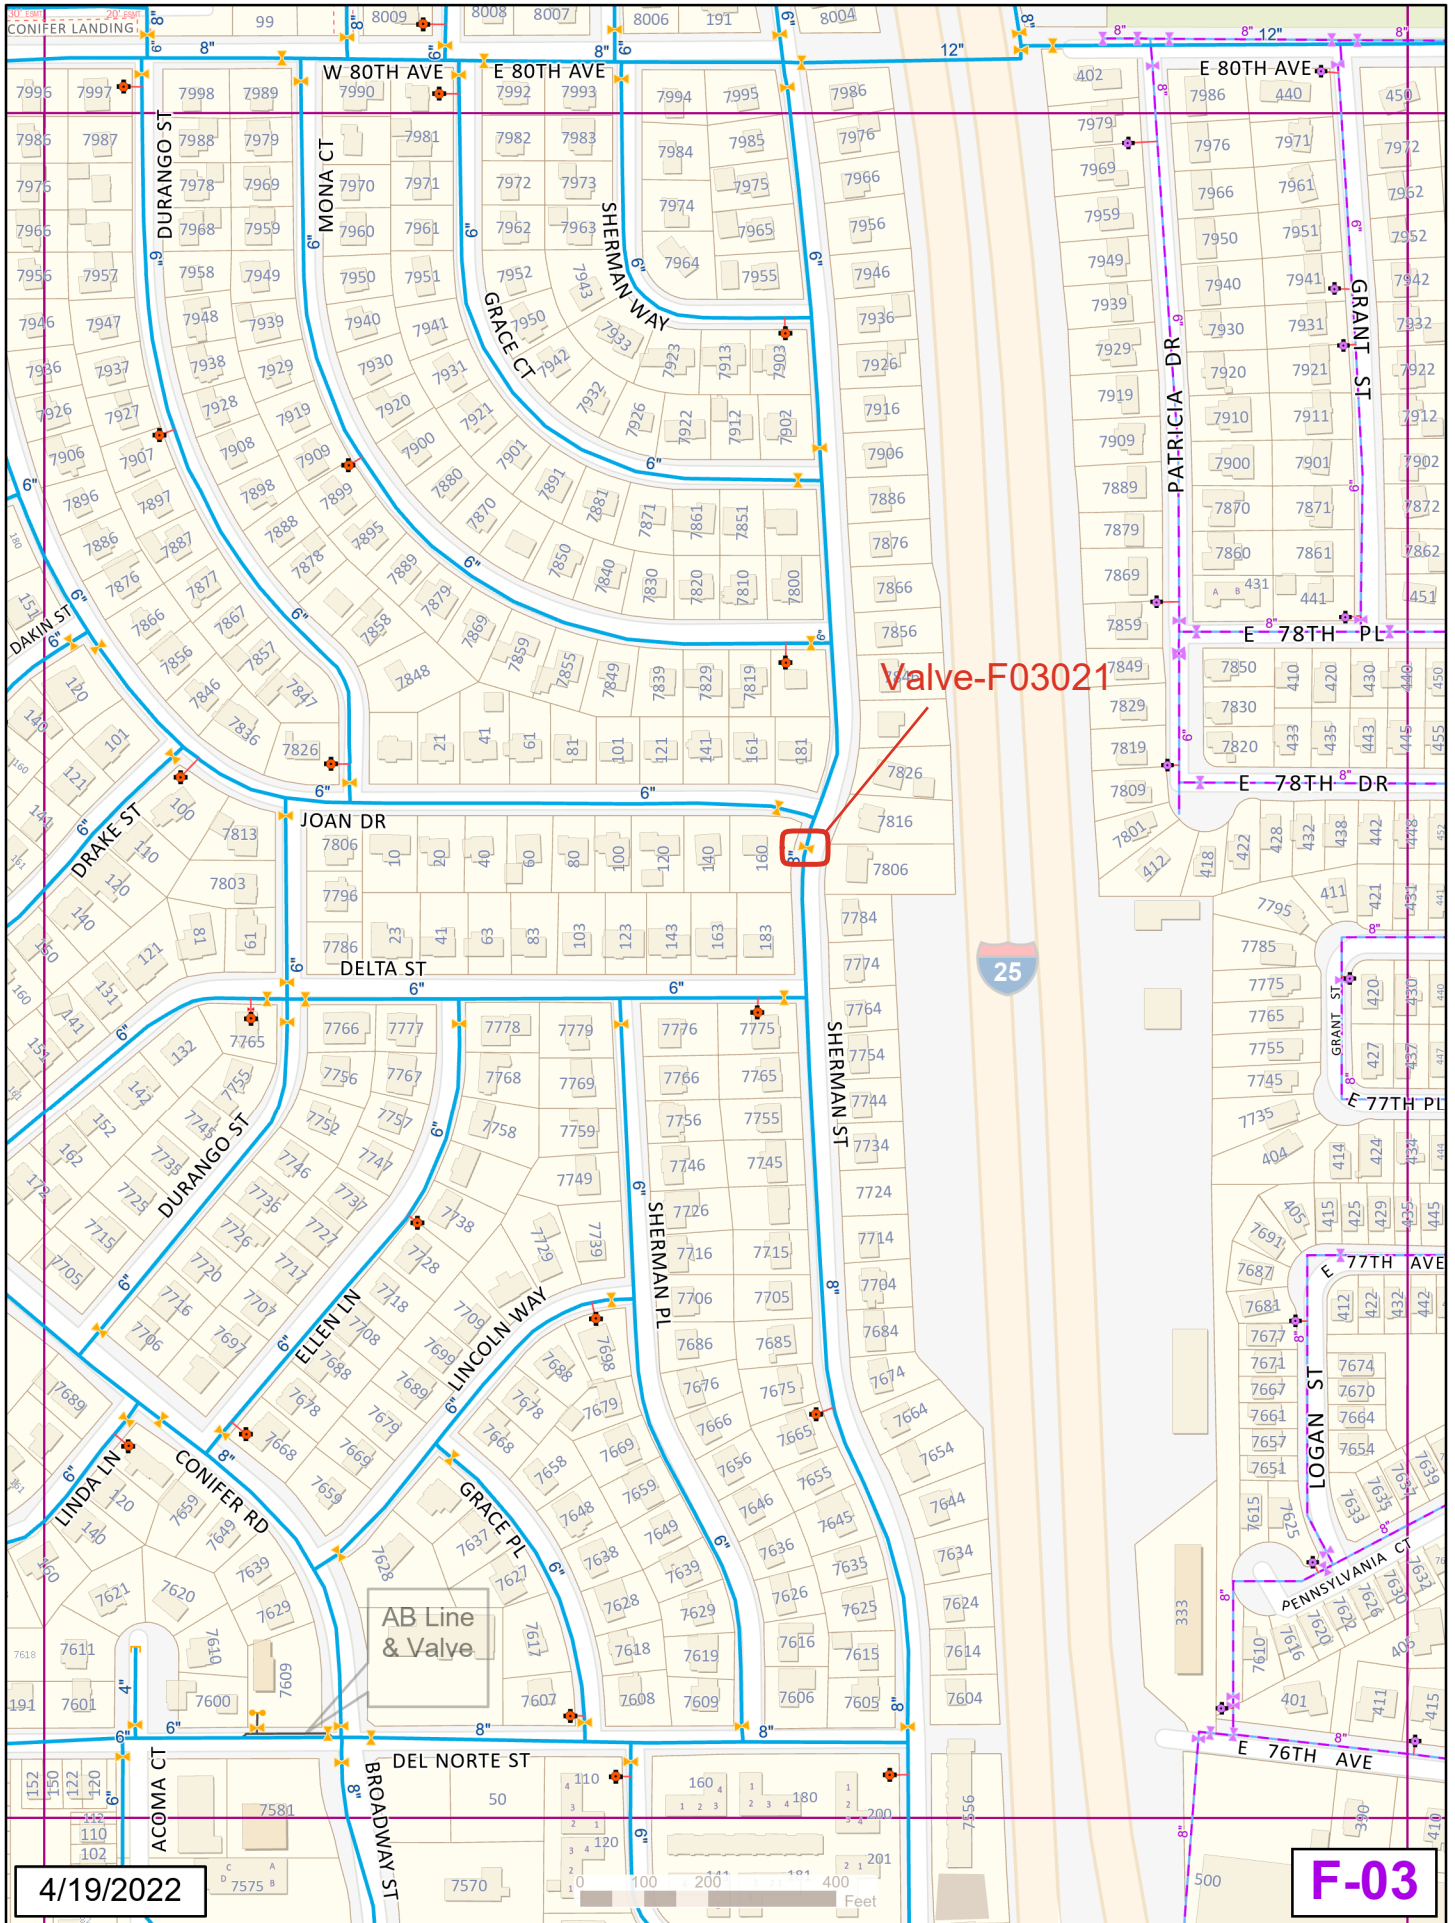


G-03

F-03

F-02

F-05

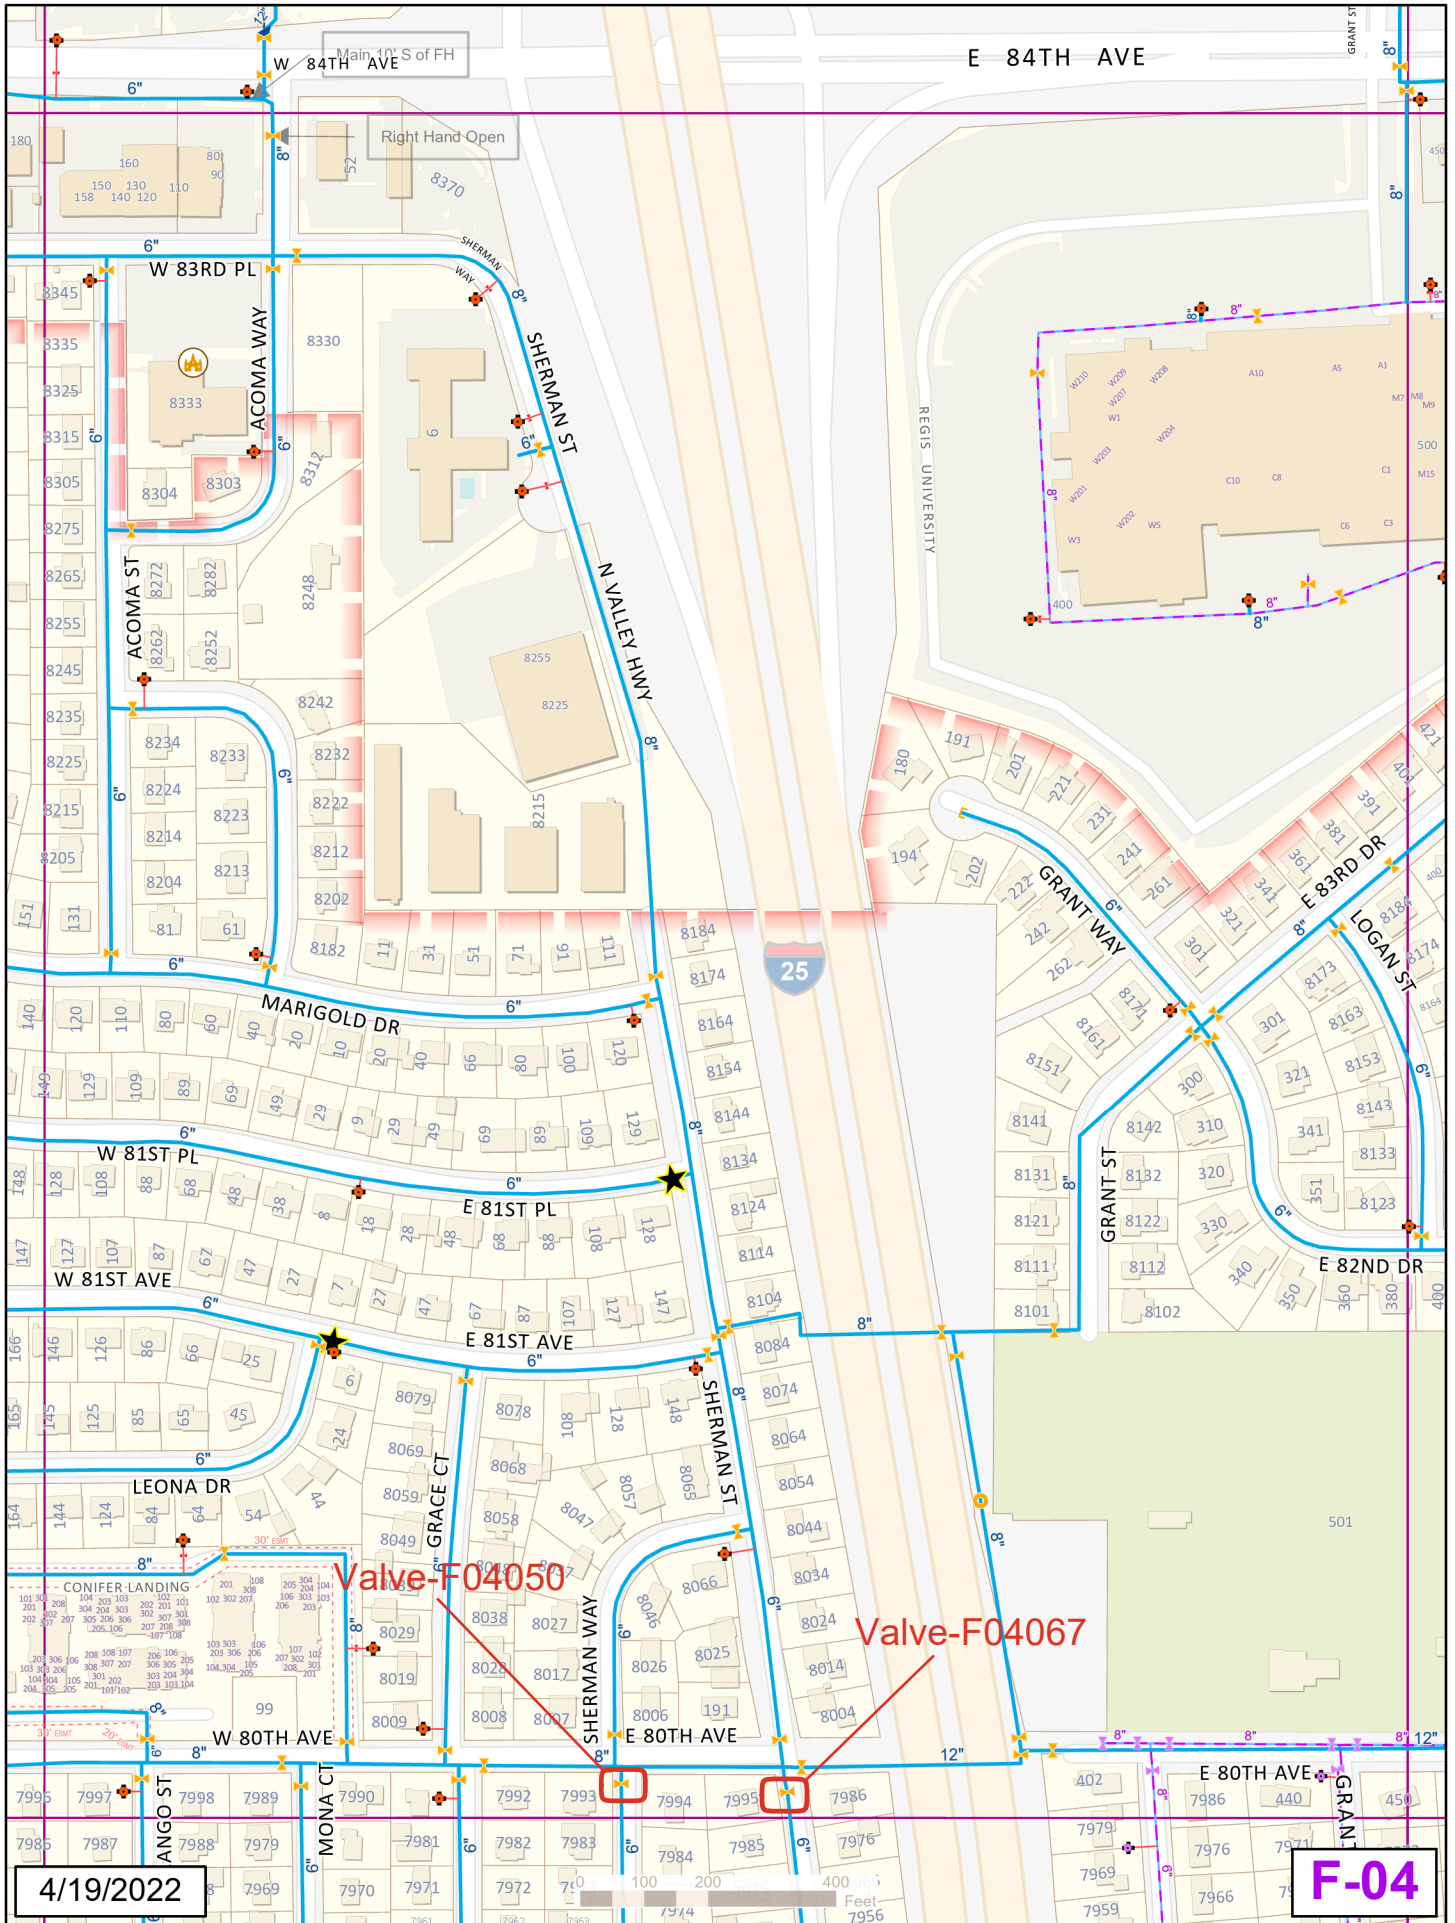


E-04

G-04

F-03

F-04


D-05

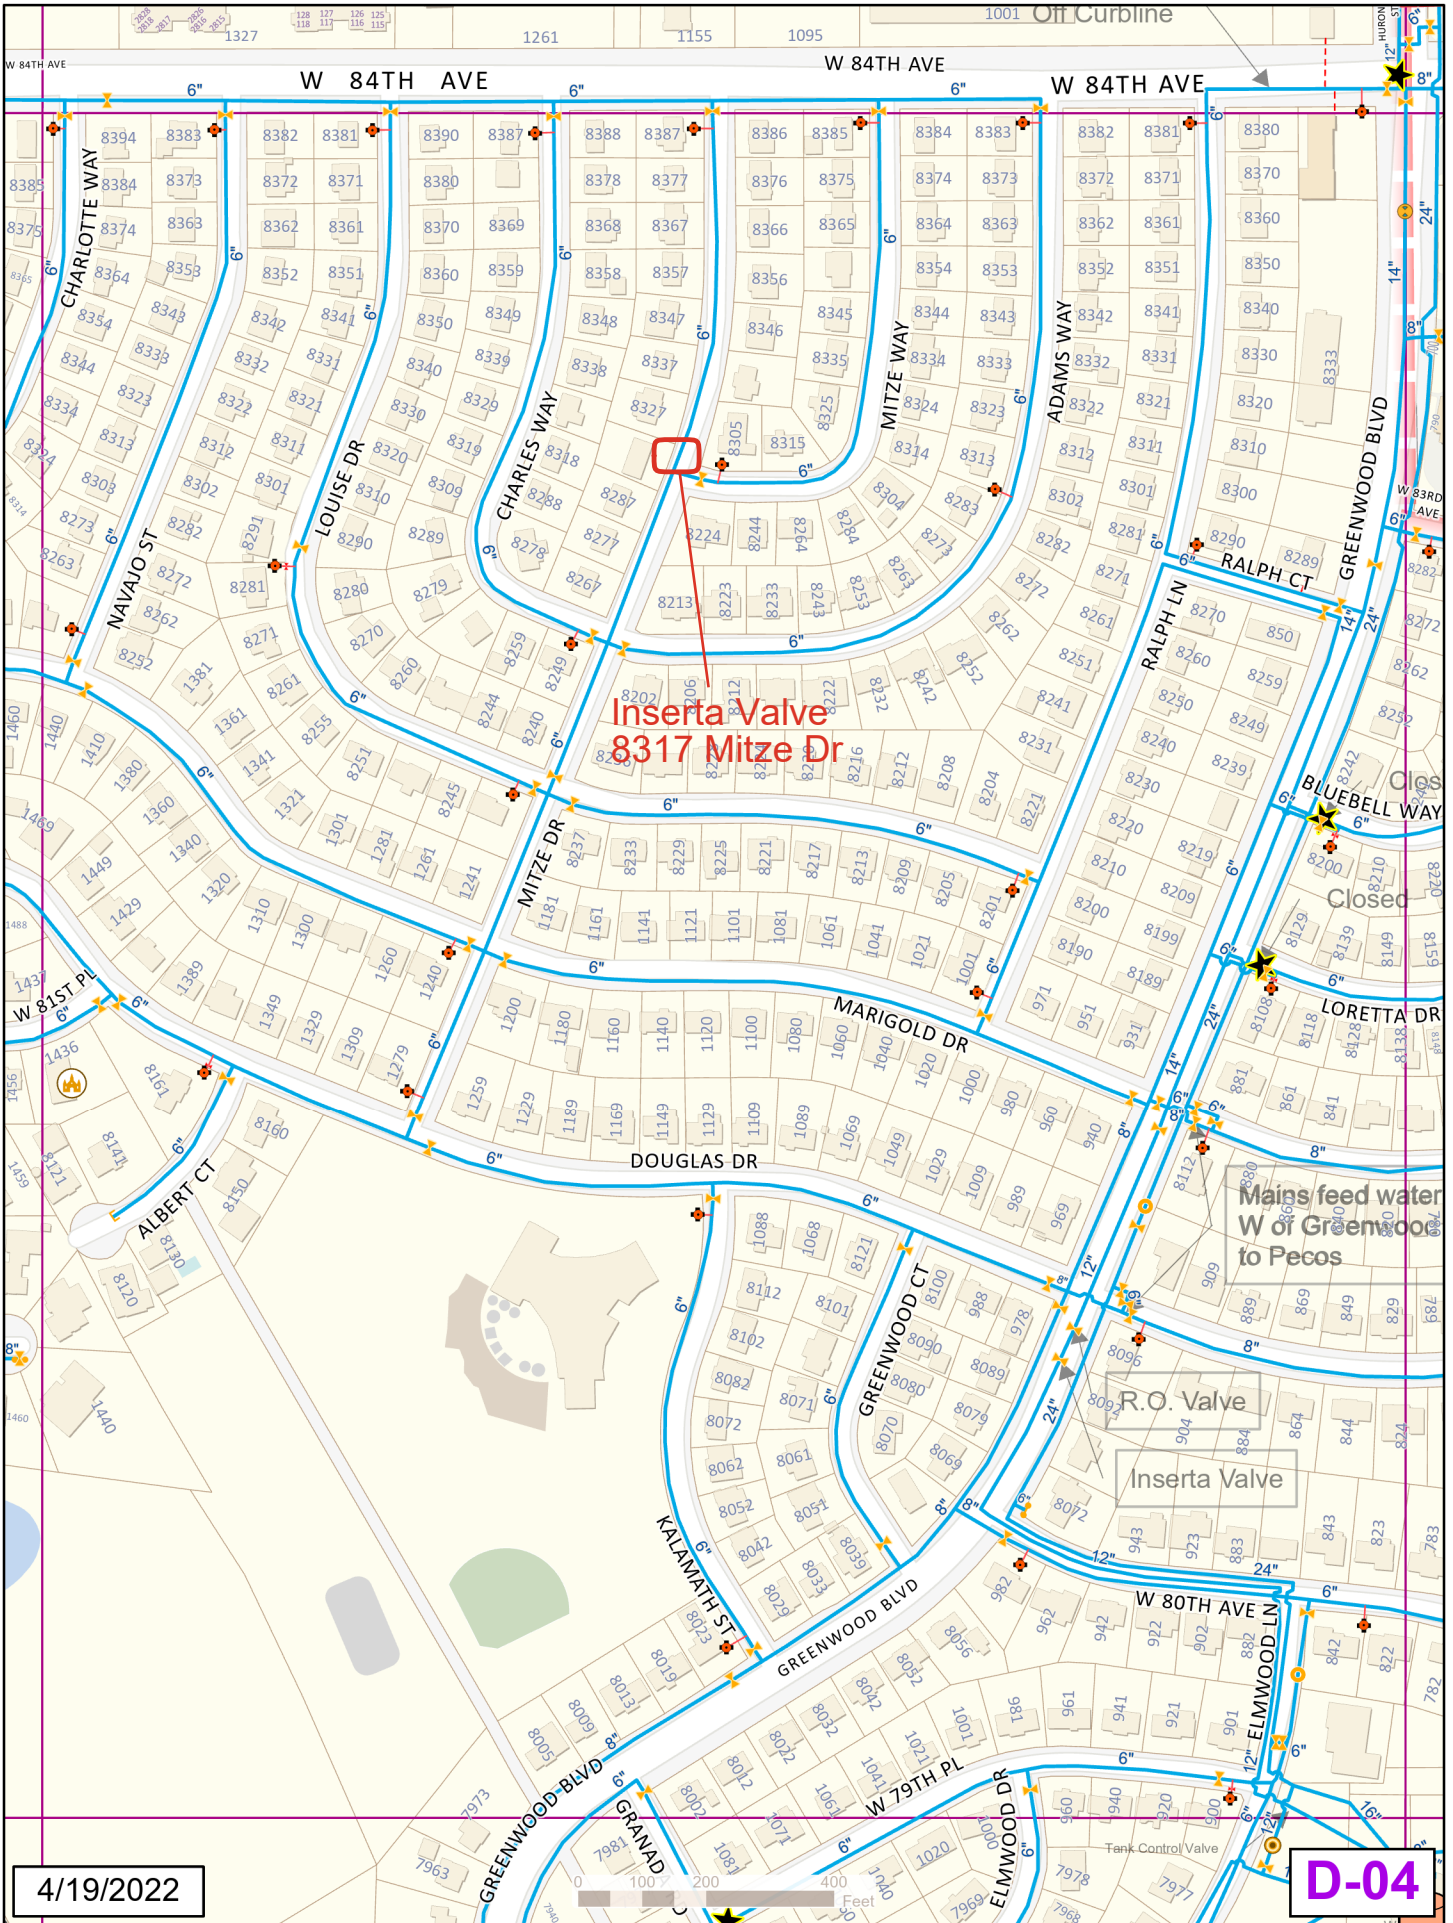

G-07

F-06

H-06

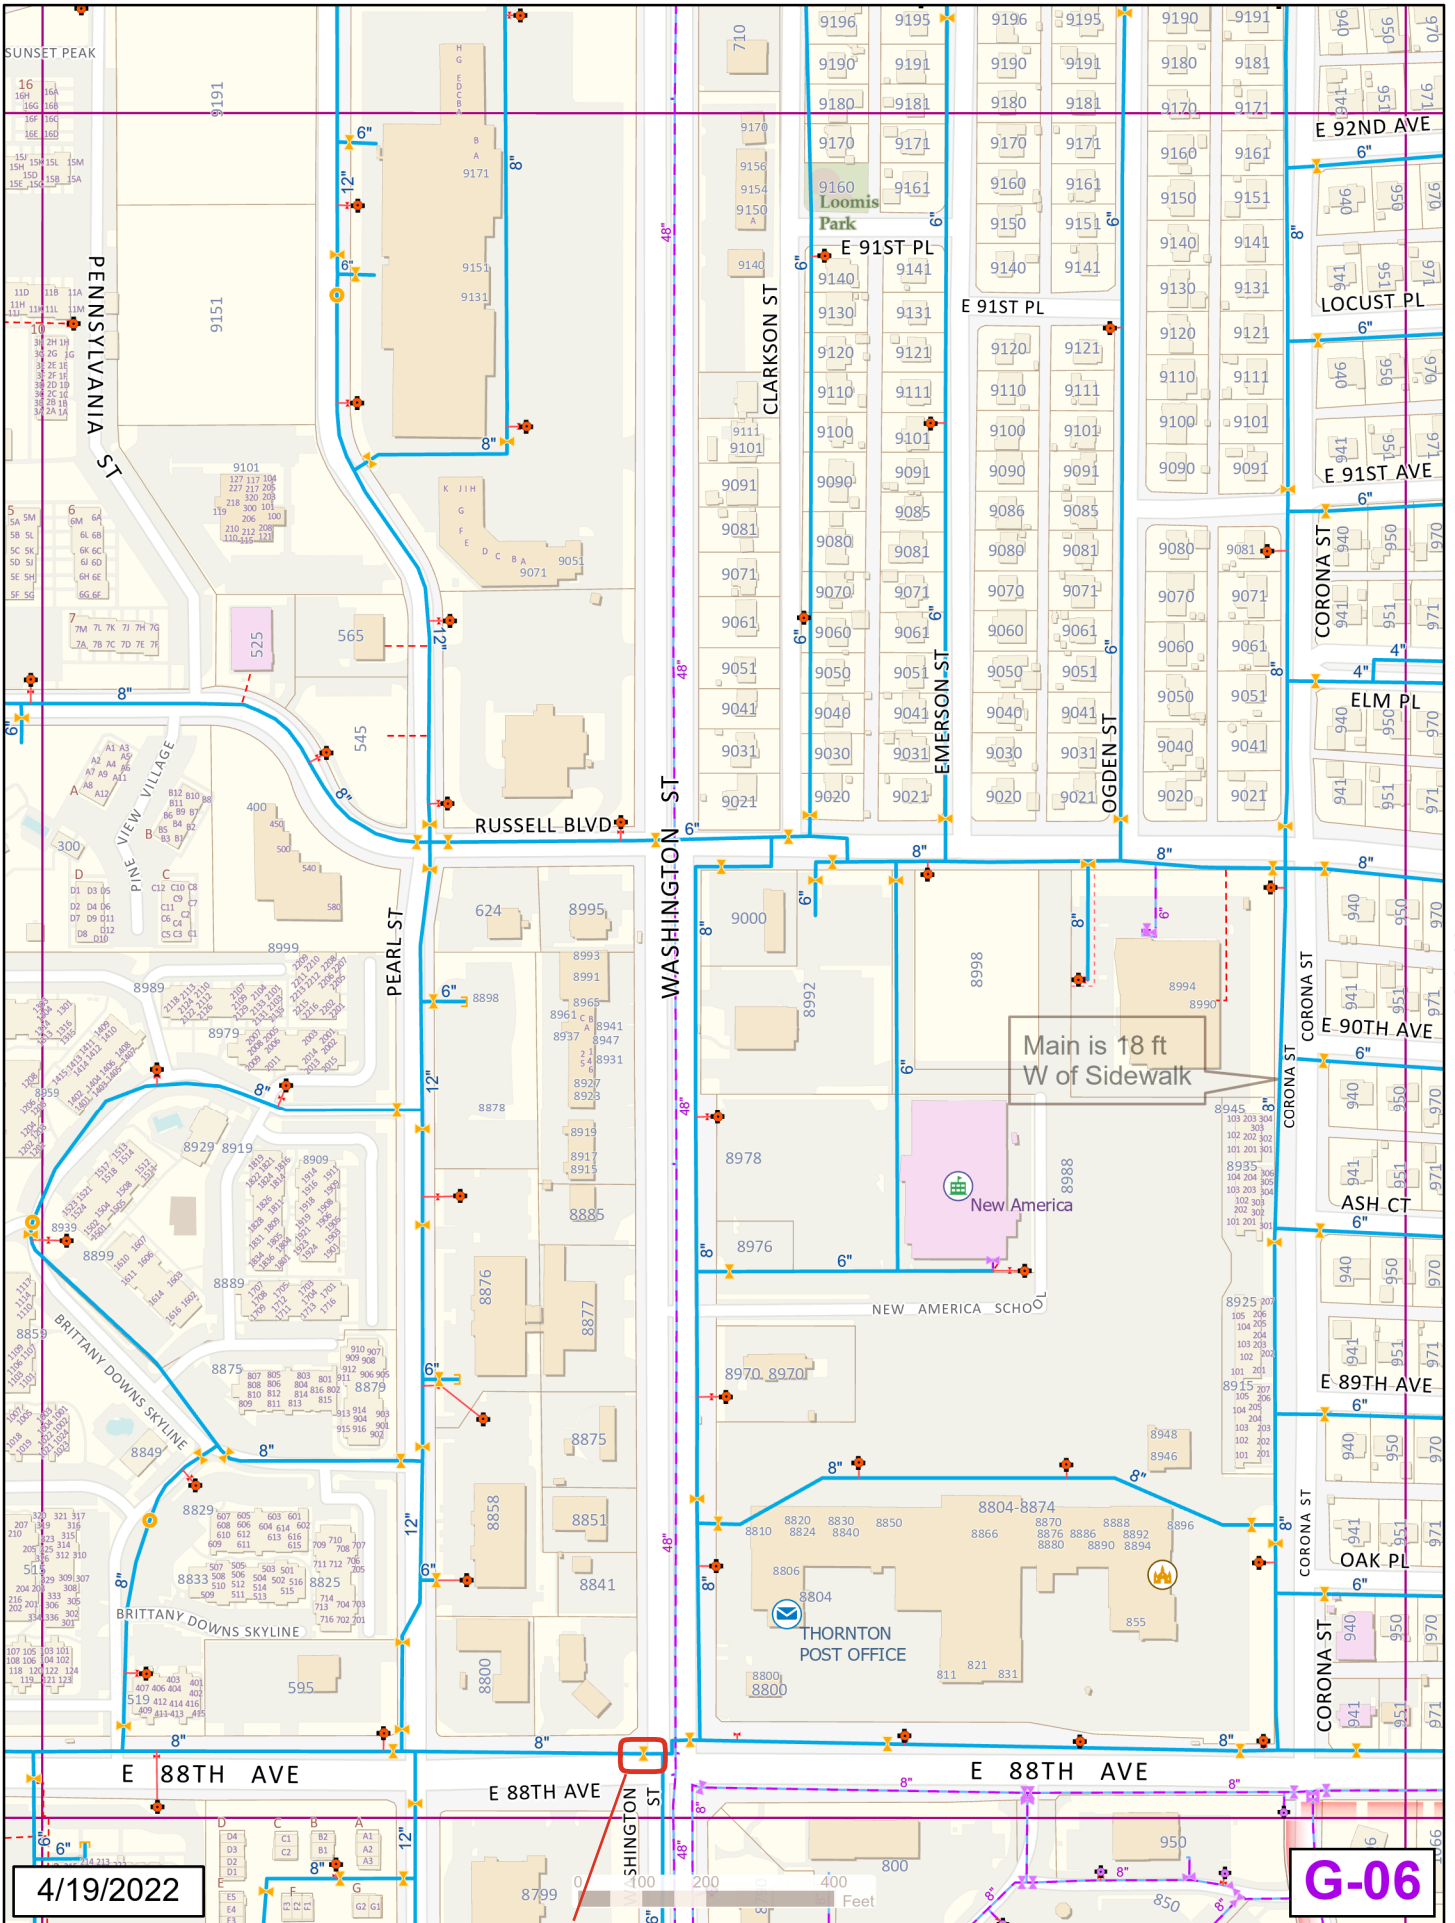


Valve-G05052 G-05

F-05

G-06

H-05

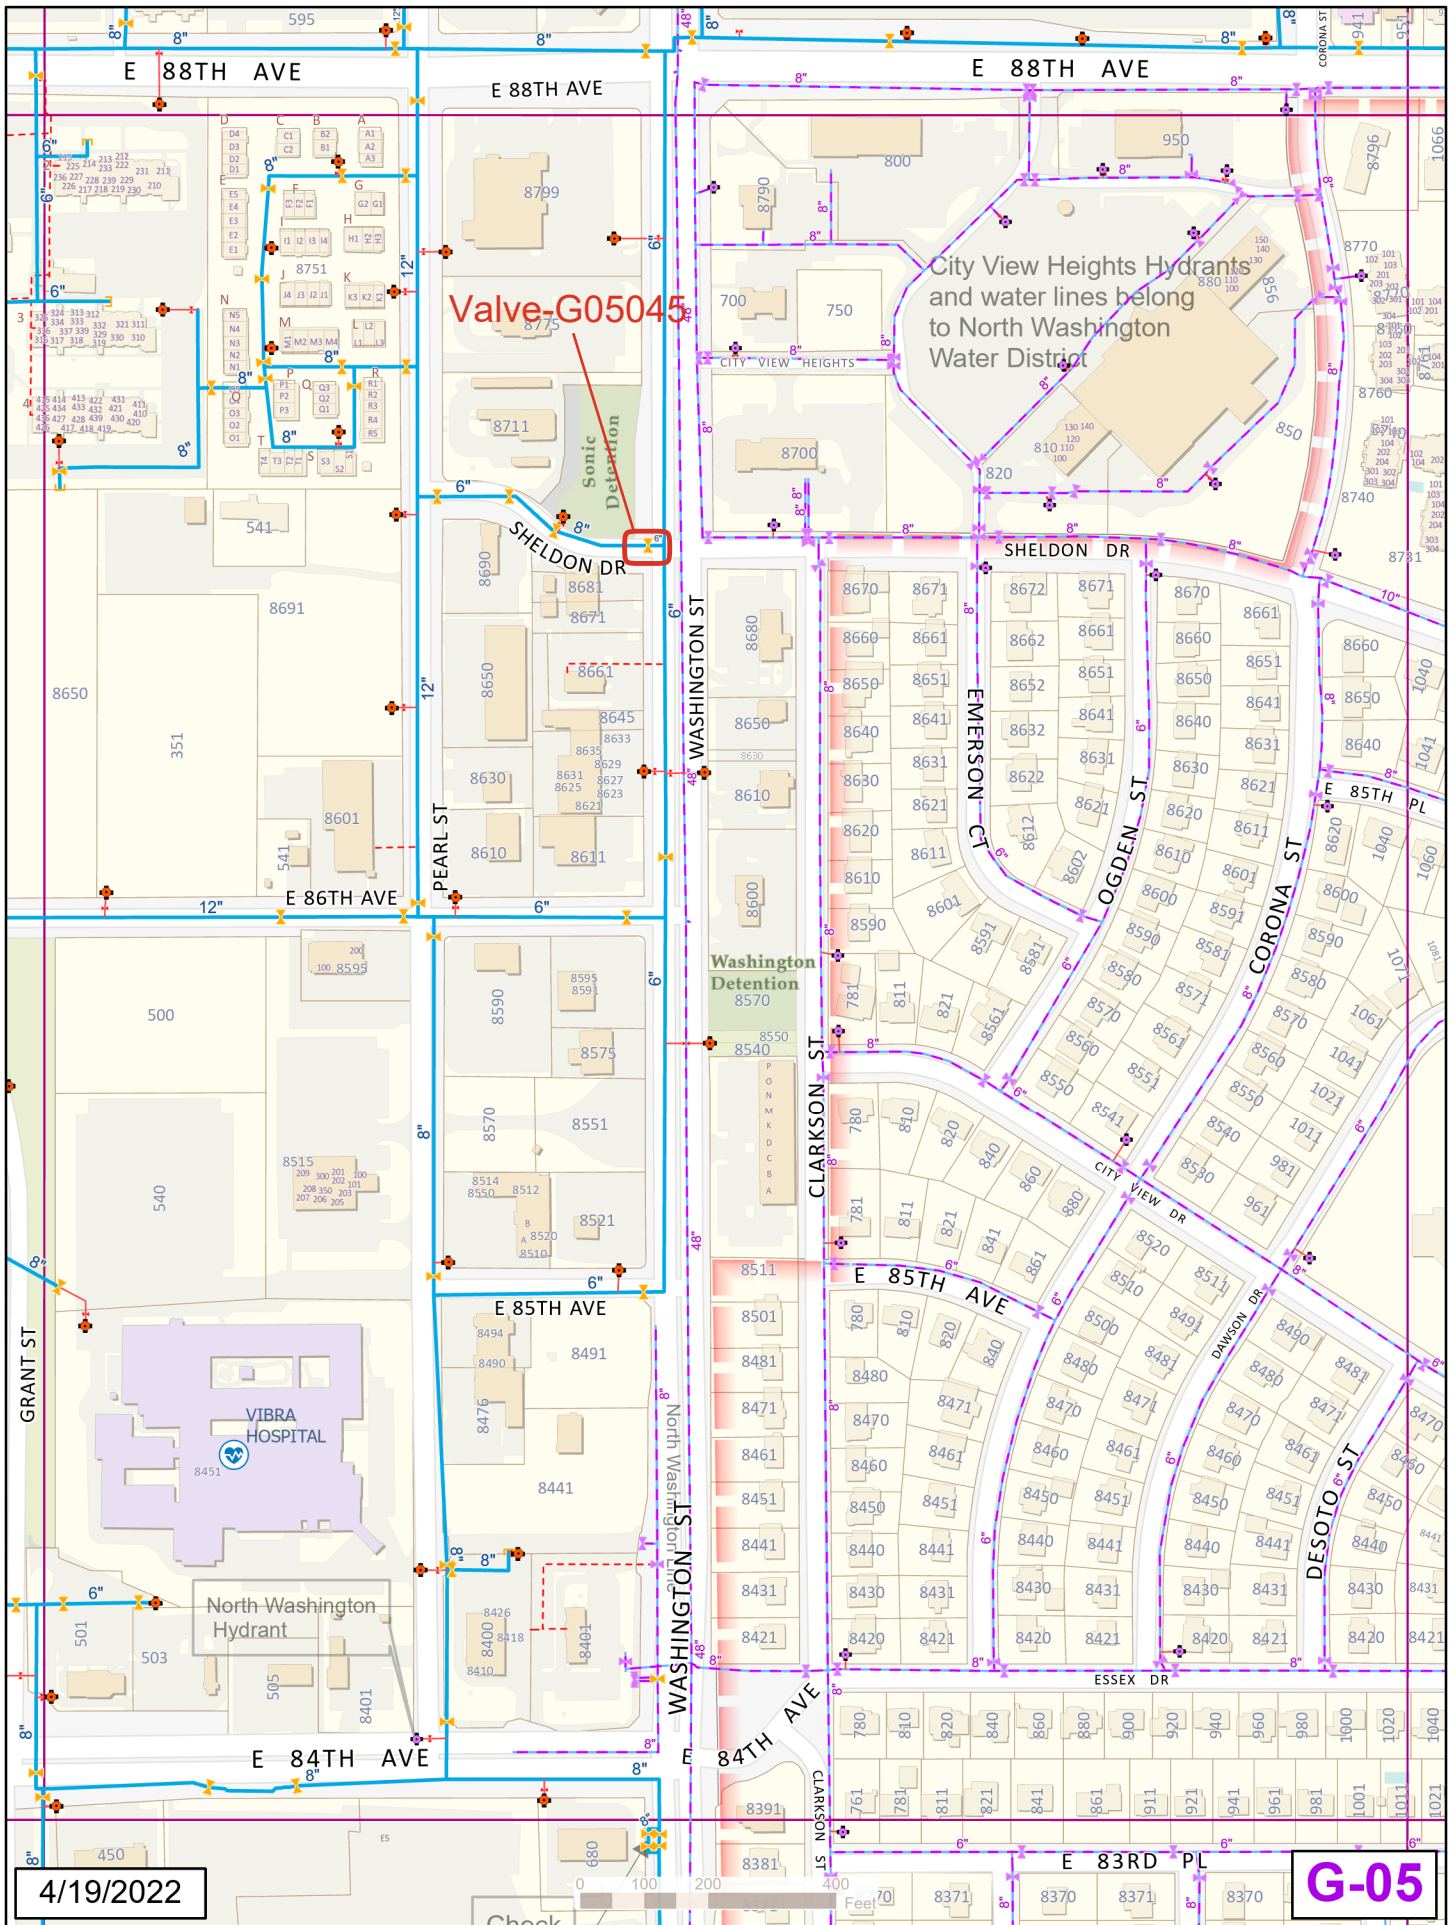


G-04

G-07

F-06

H-06

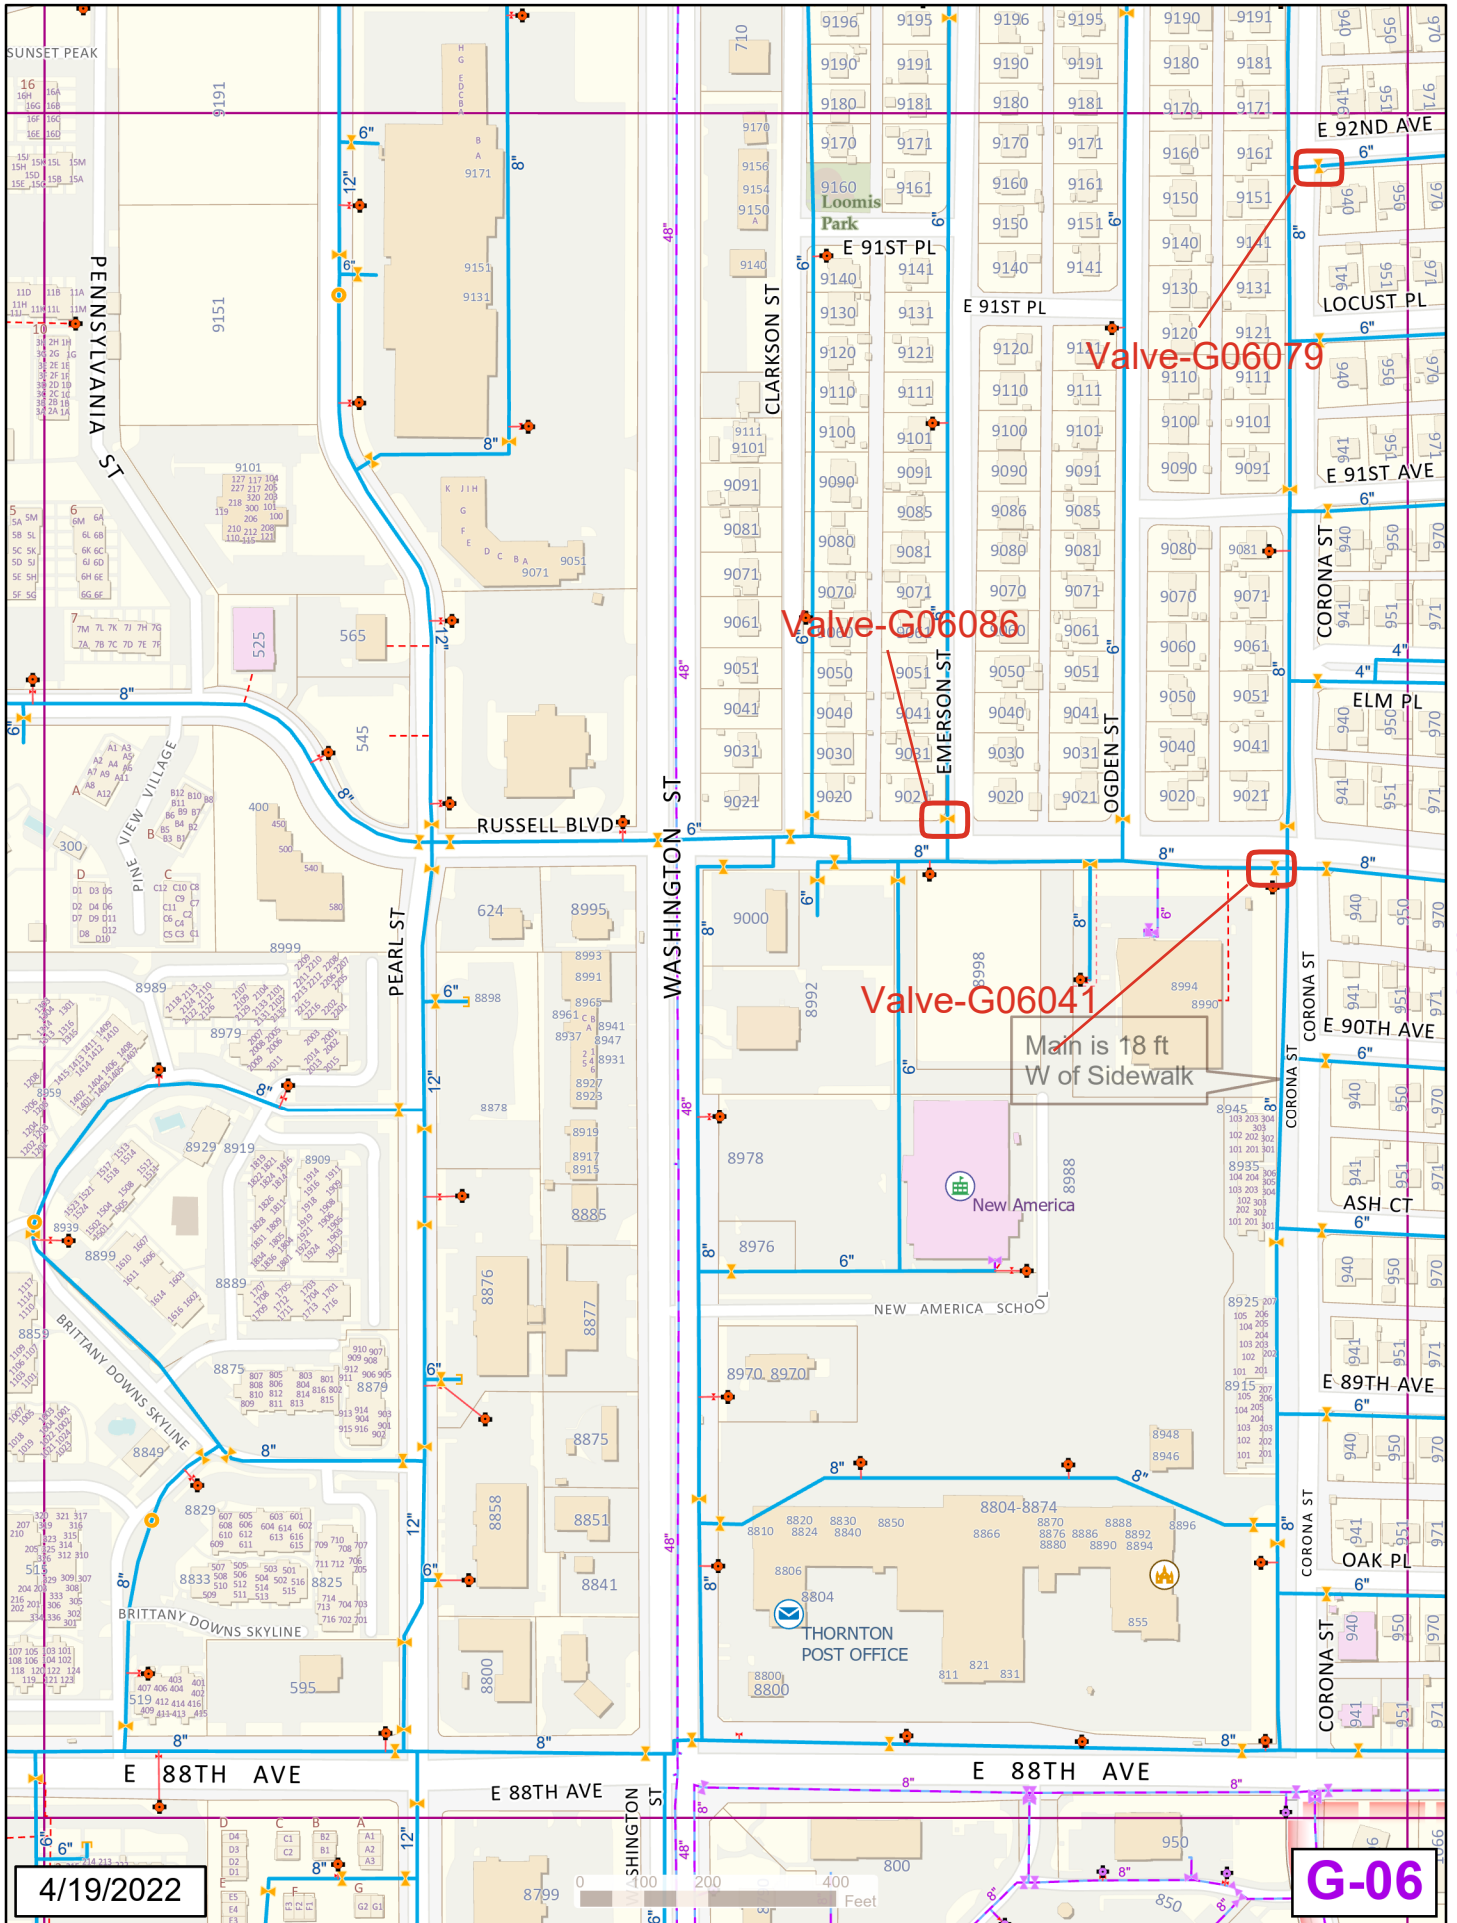

4/19/2022


G-06

G-05

H-08

G-07

I-07

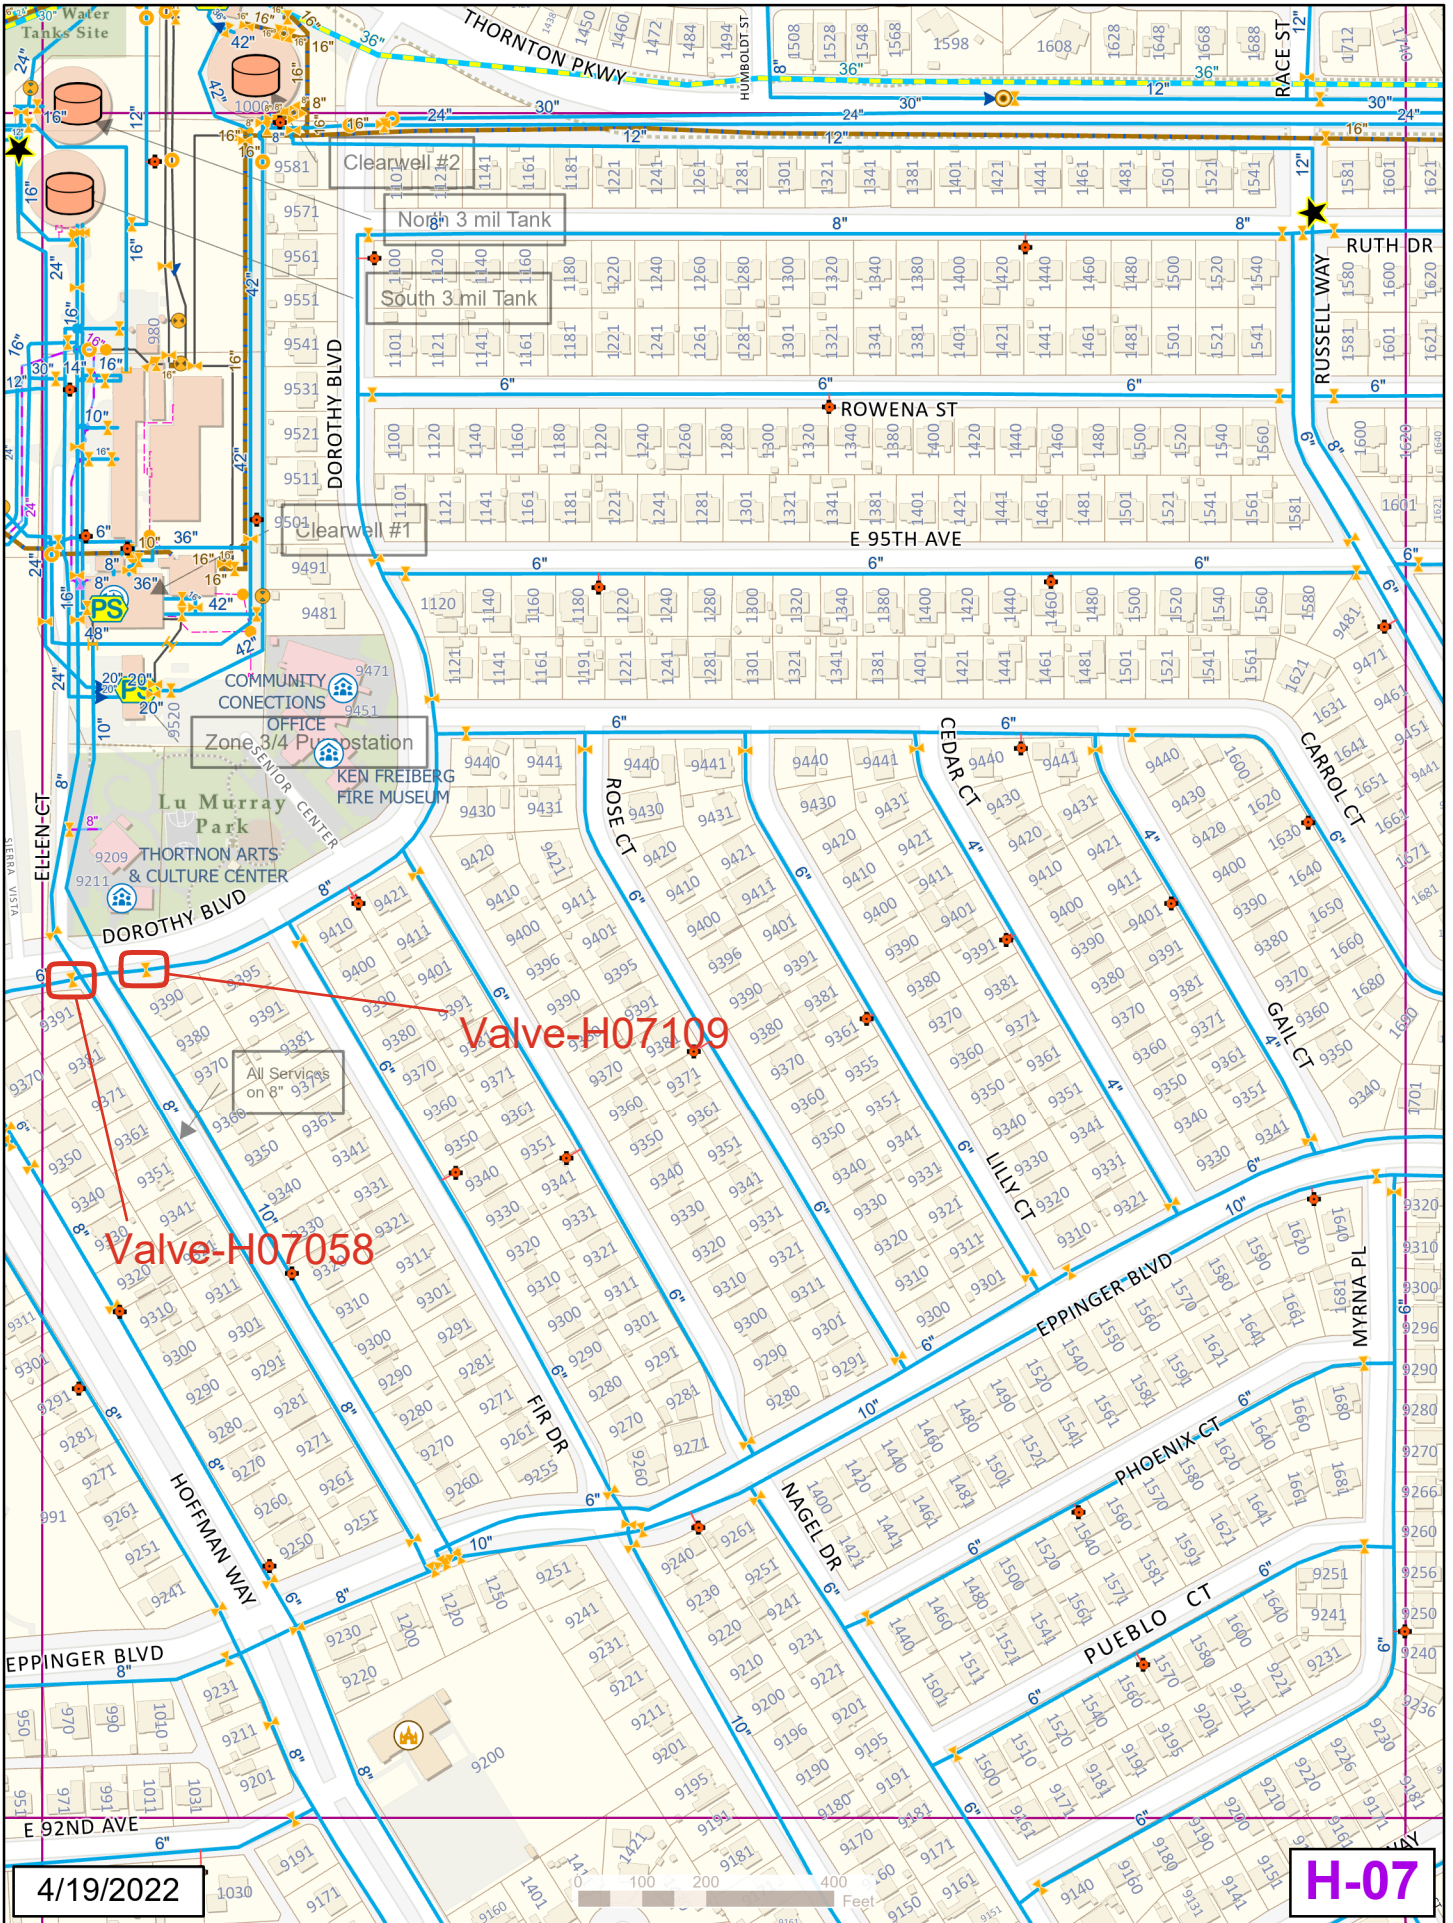


H-07

H-06

J-08

I-07

K-07

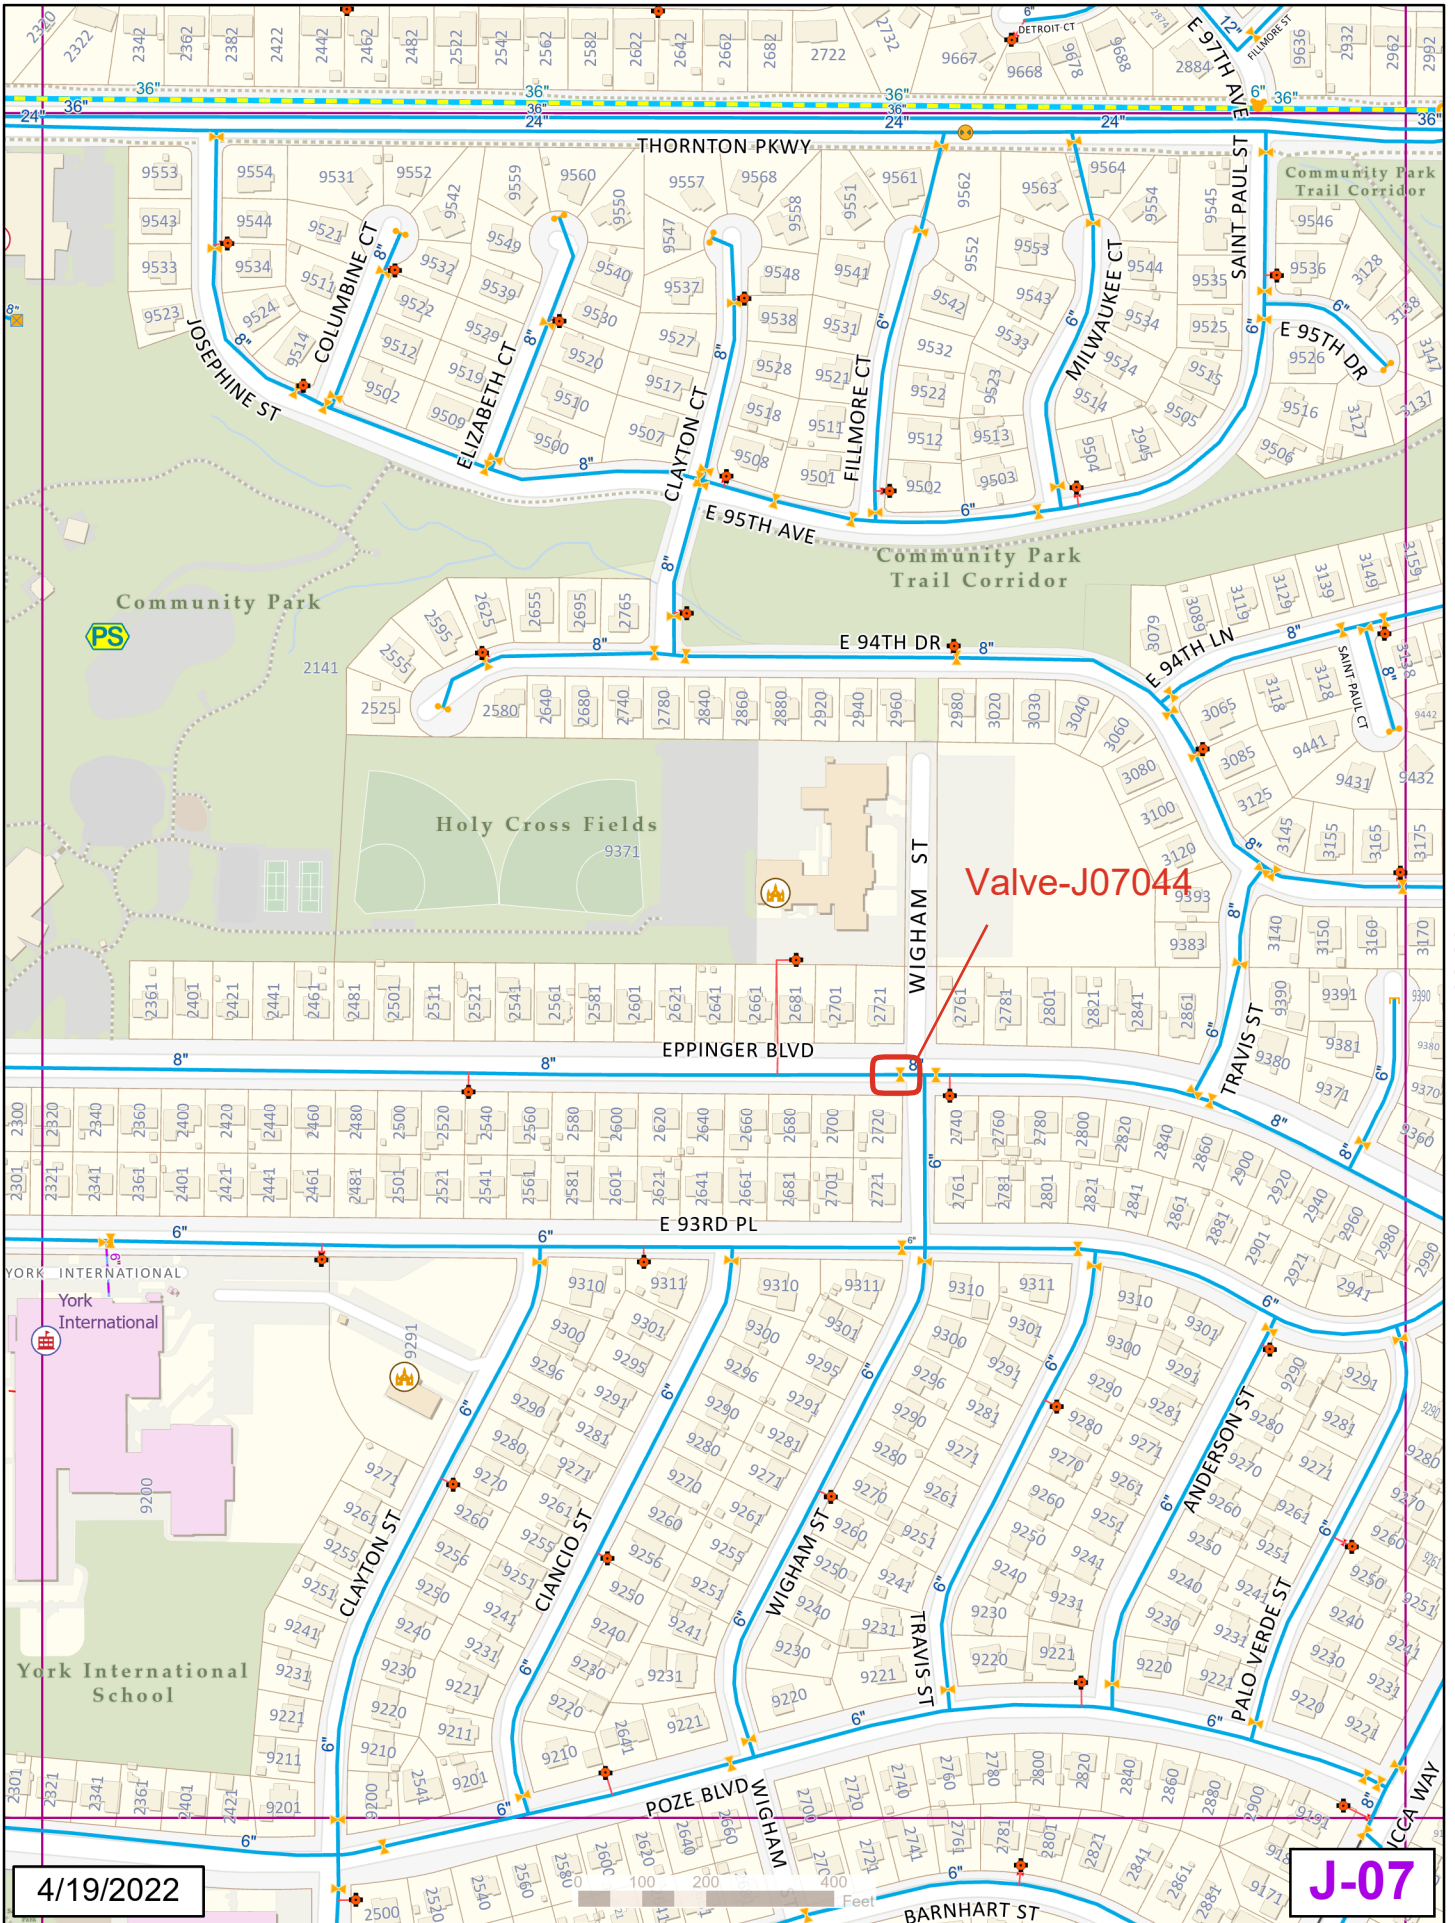

4/19/2022


J-07

J-06

I-07

H-06

901

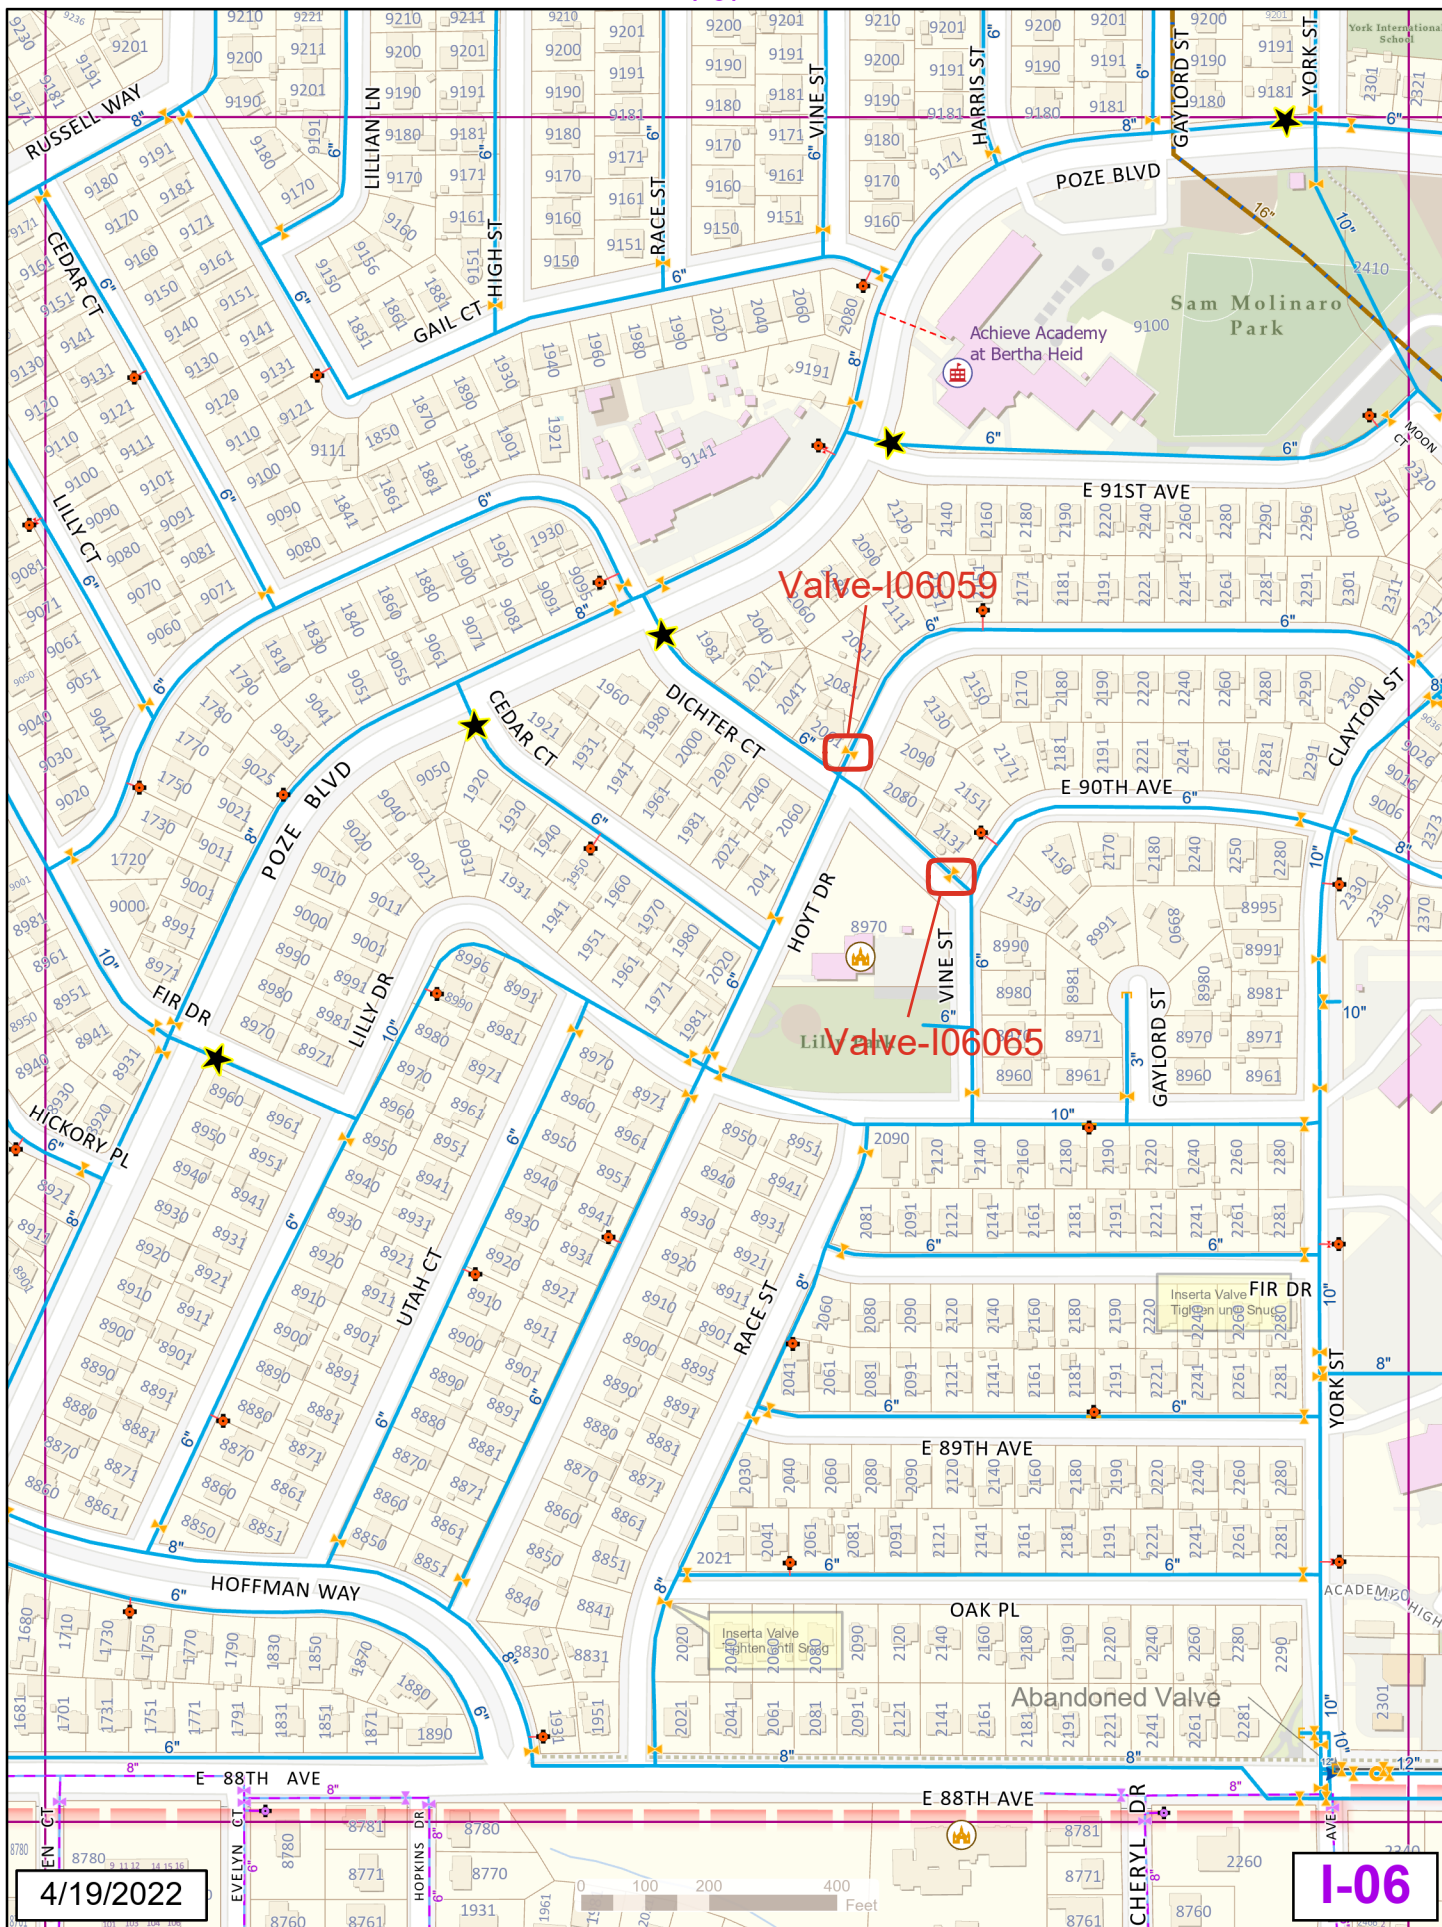


I-05

L-11

K-10

M-10

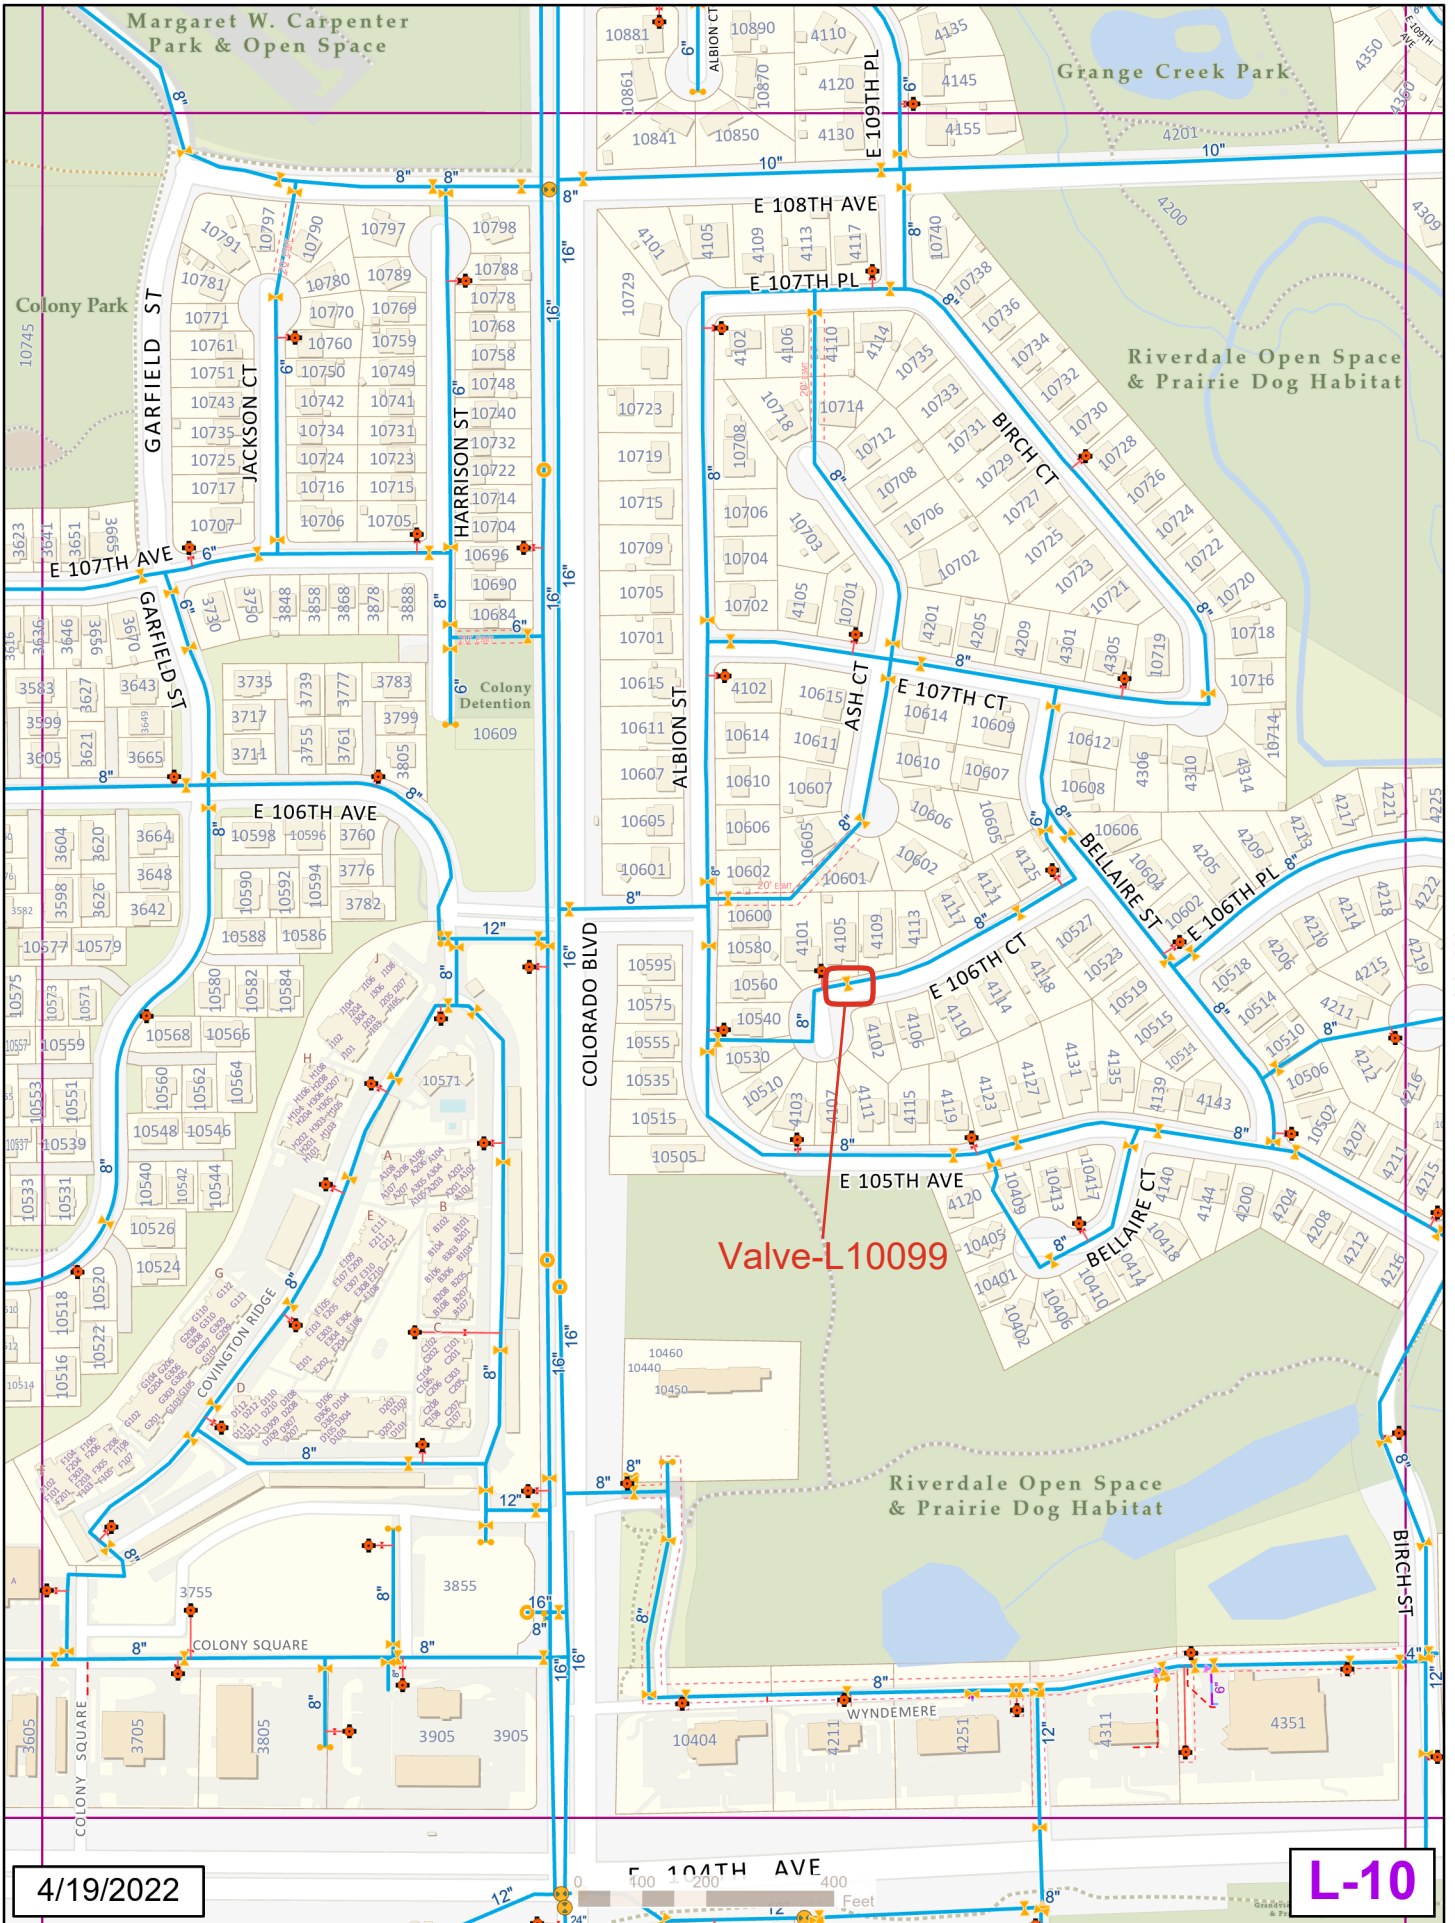


4/19/2022

L-10

L-09


M-11

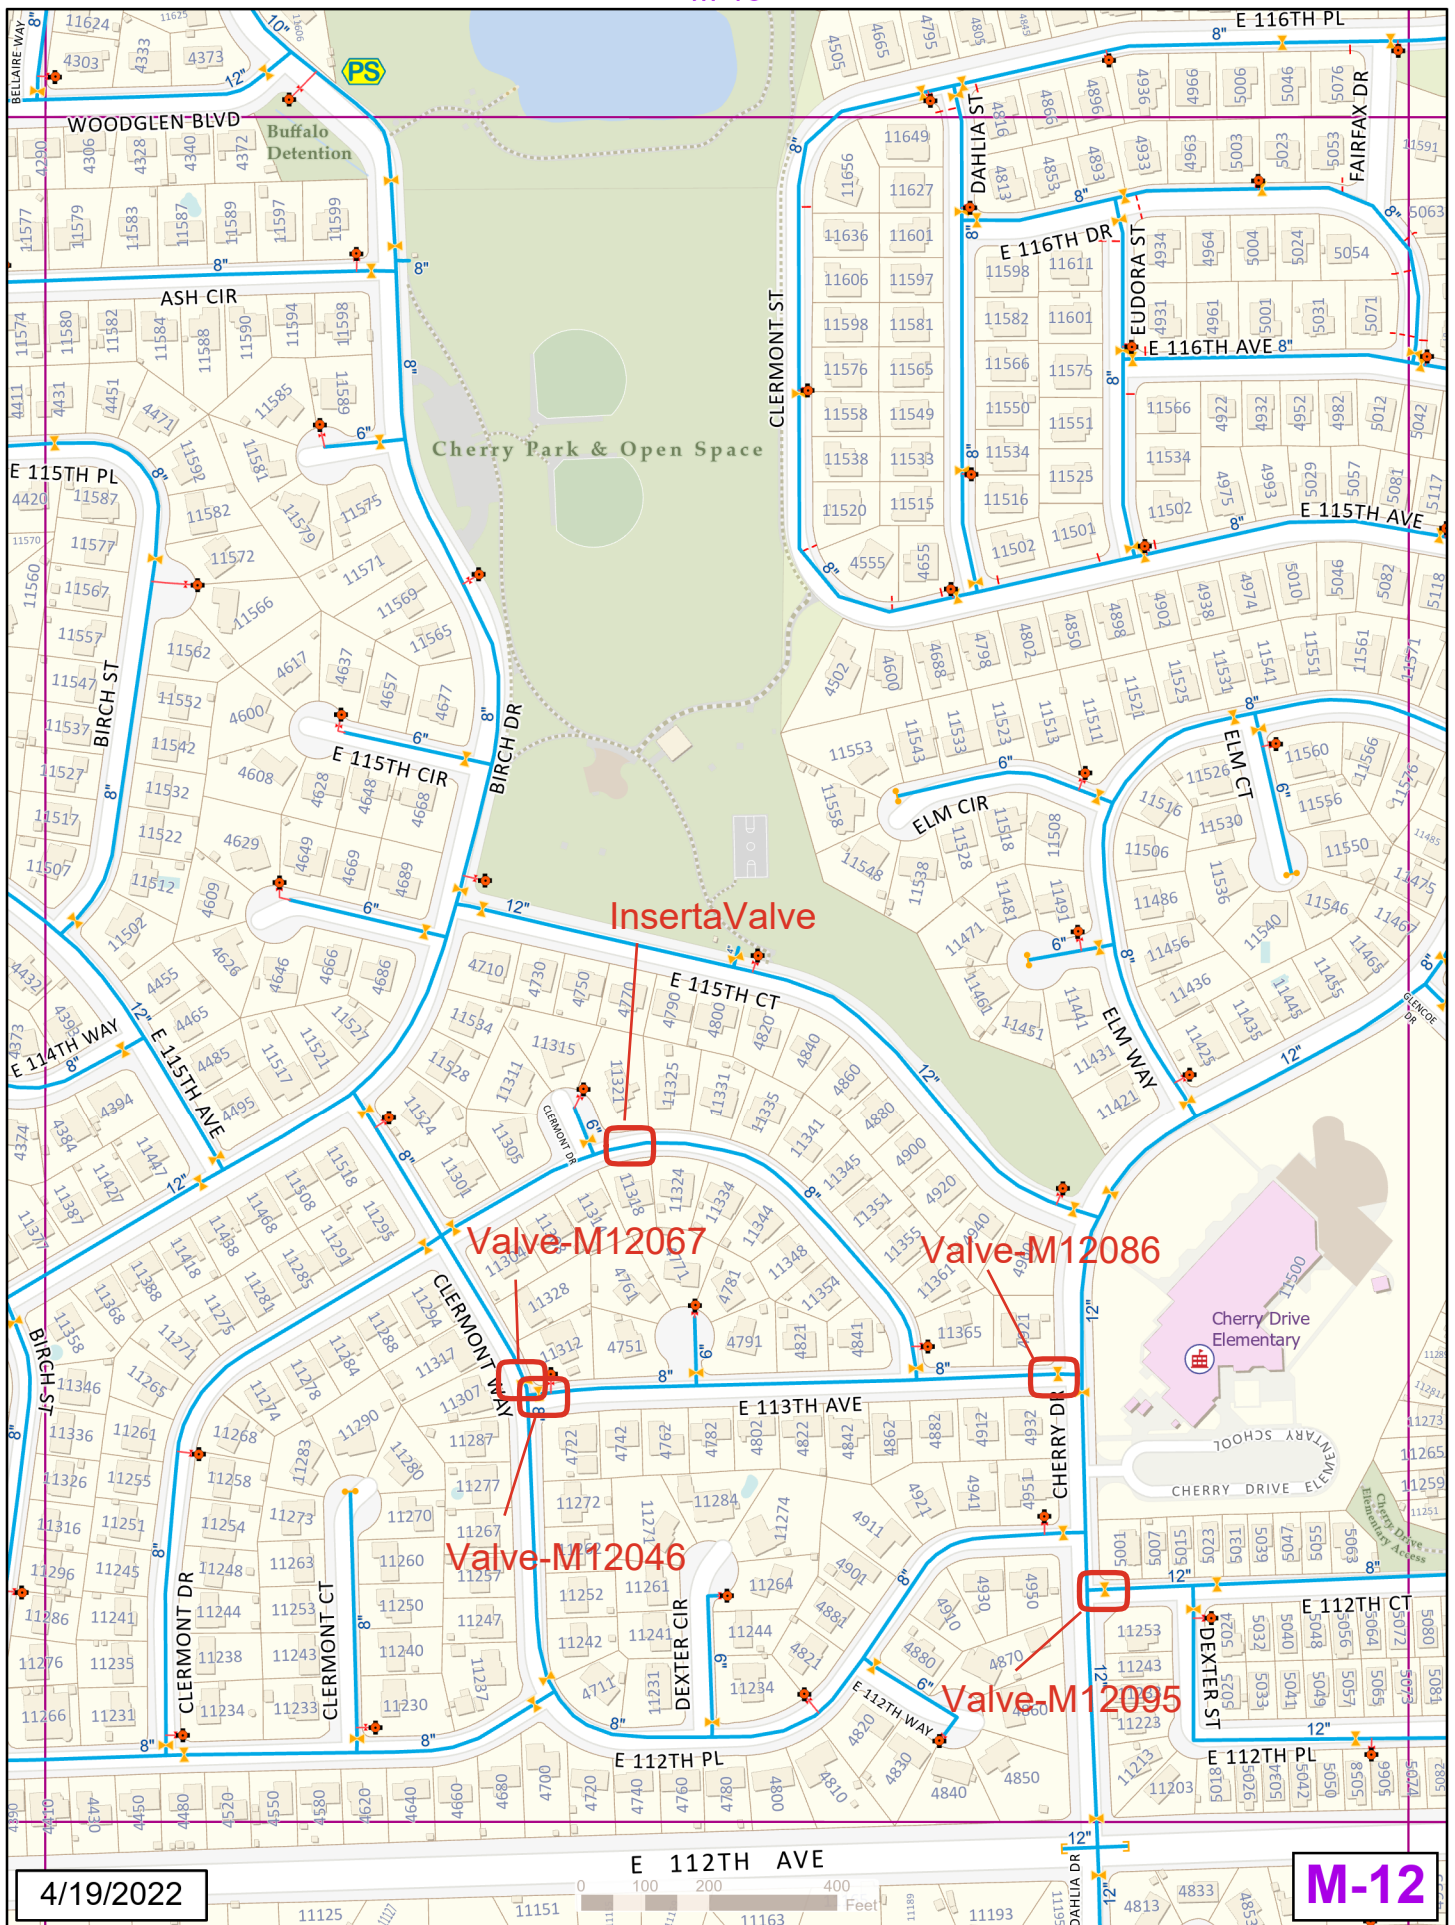

N-14

M-13


O-13

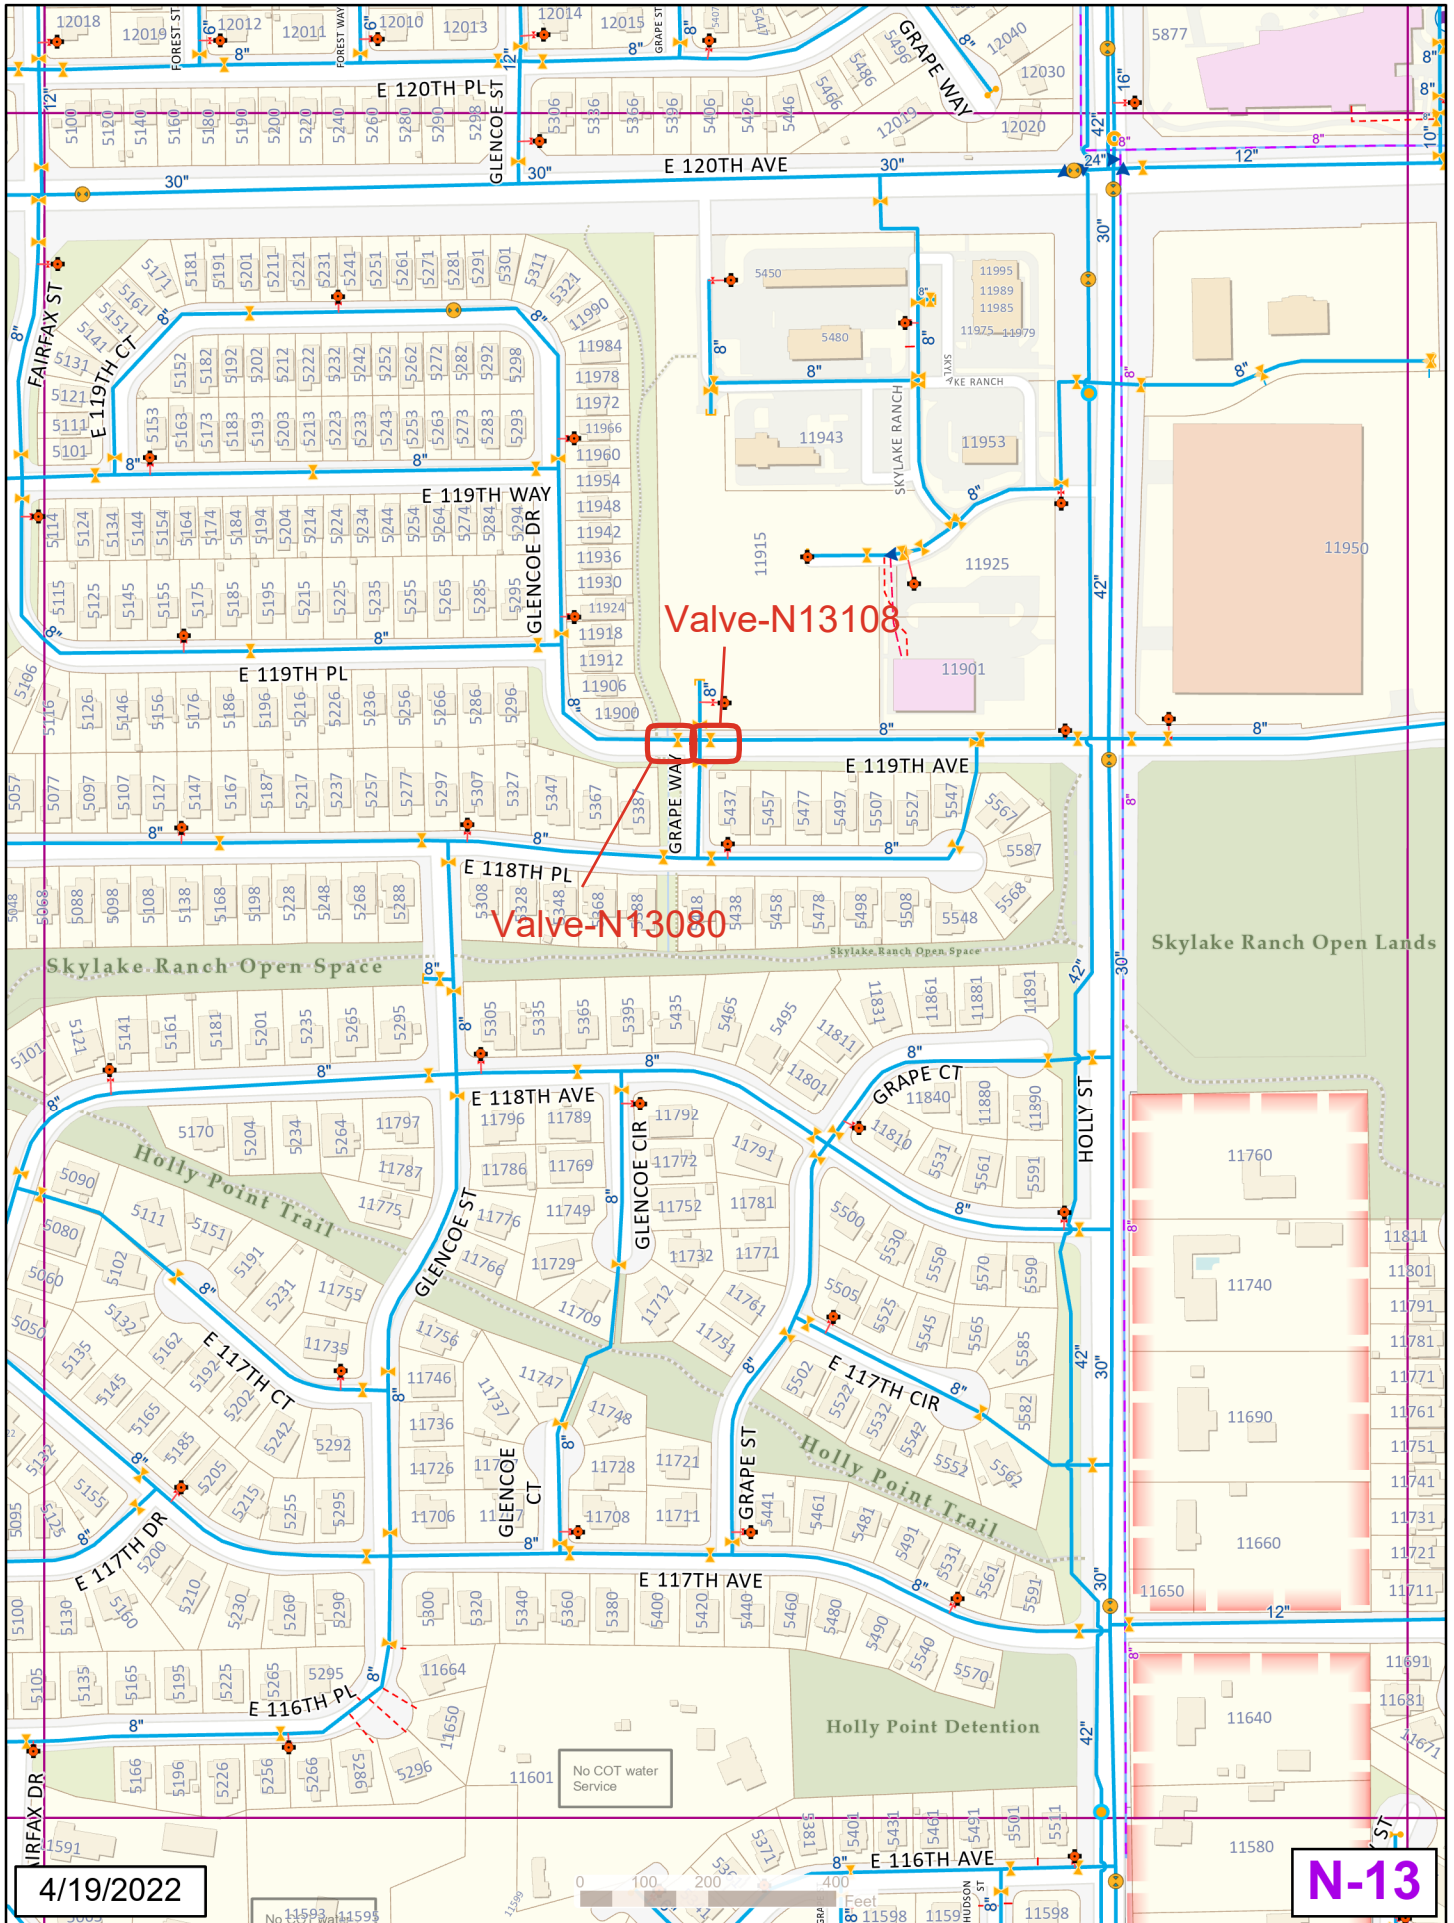

I-16

H-15

J-15

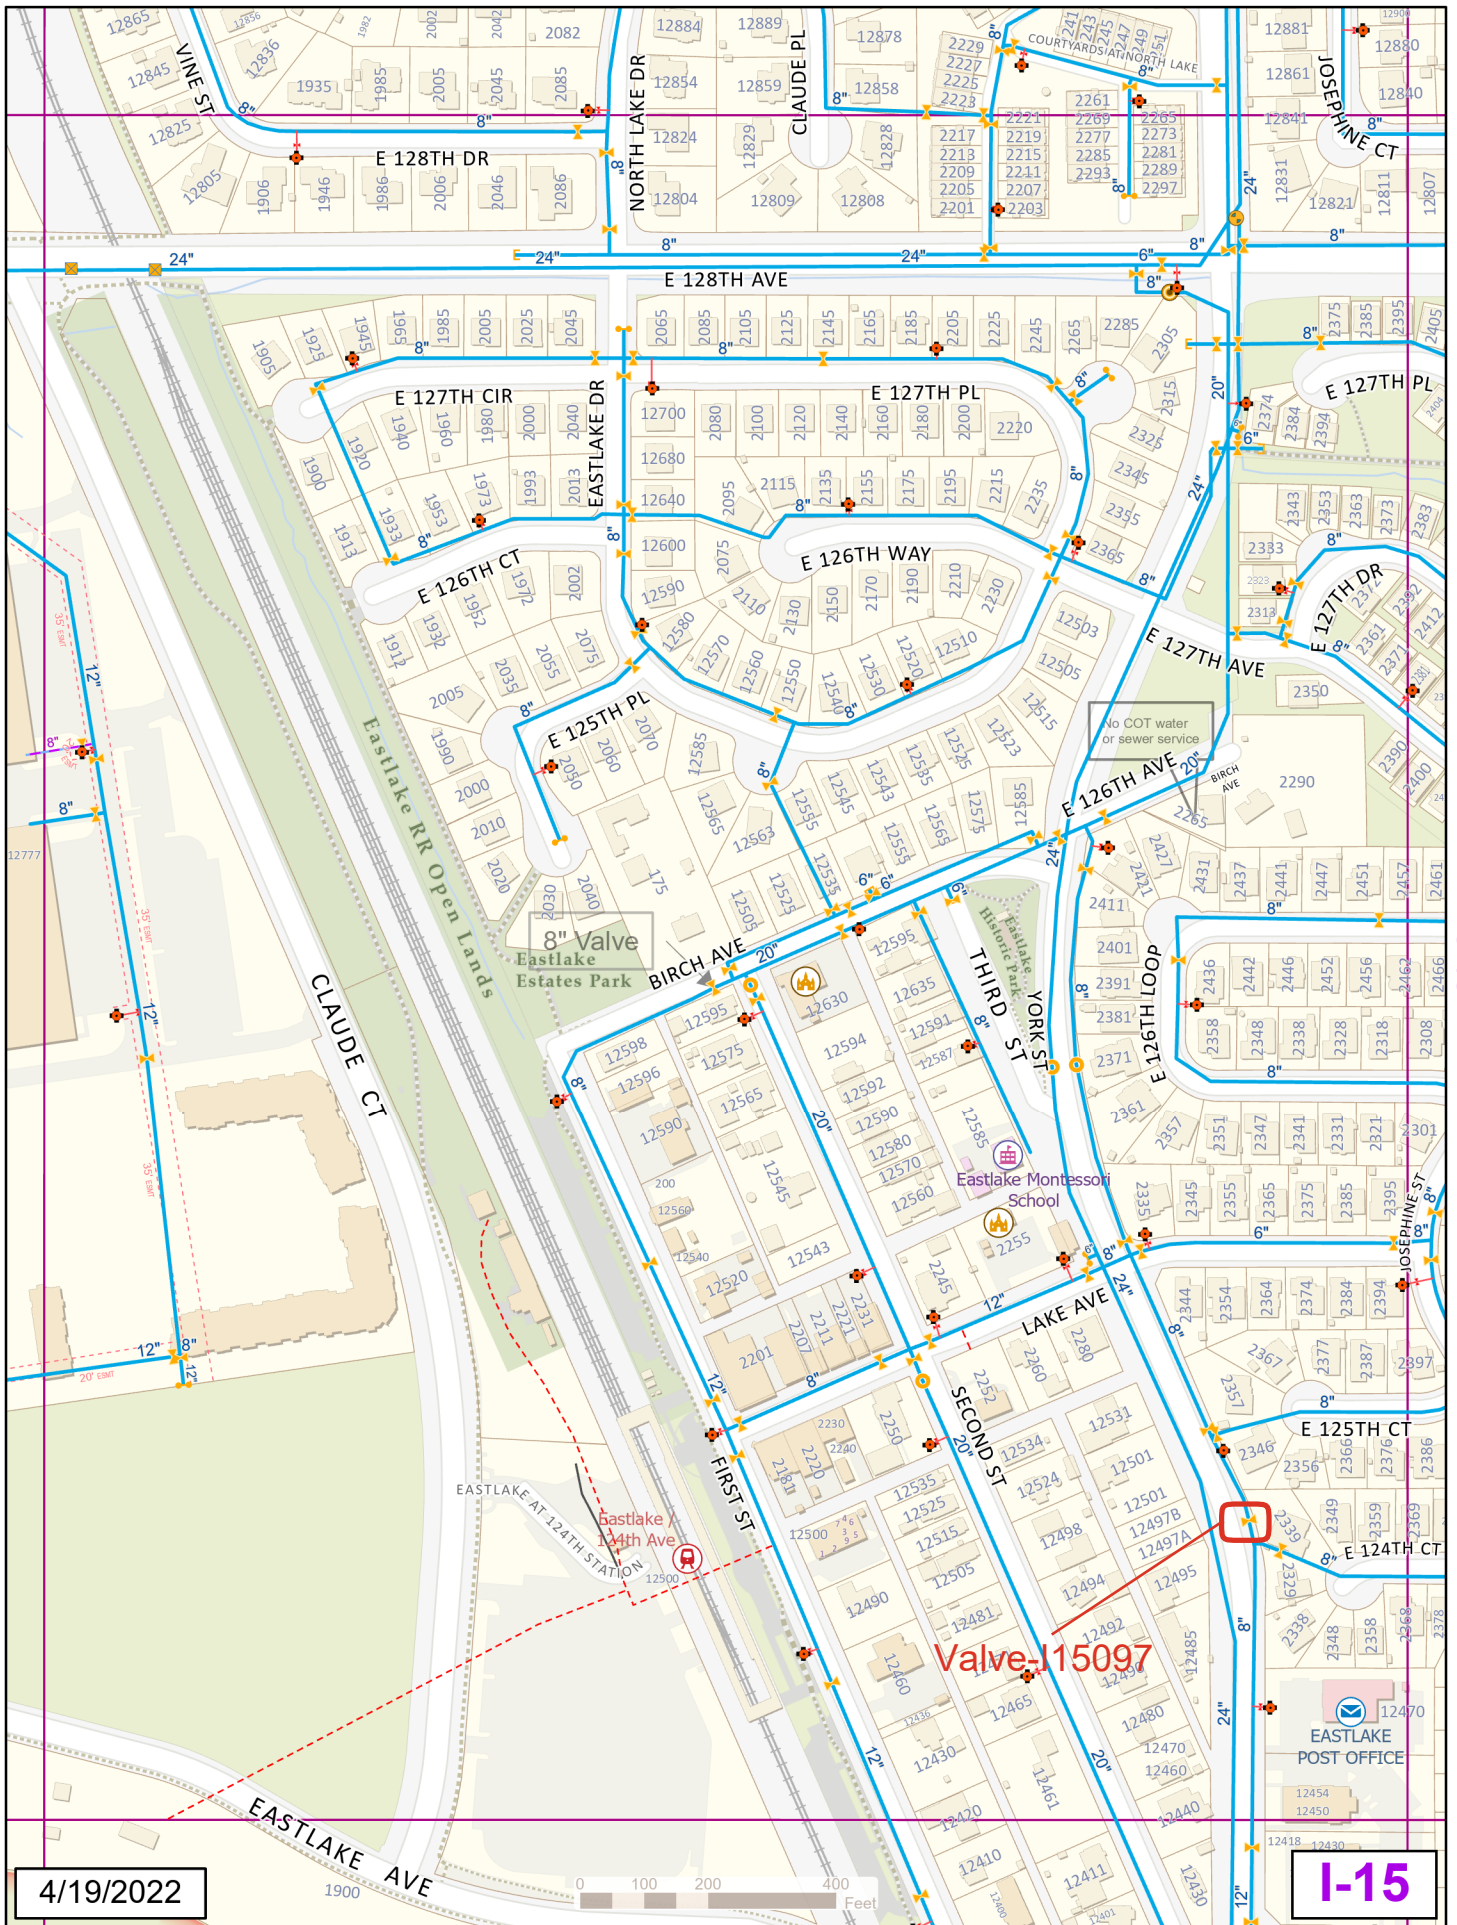

4/19/2022

I-15

I-14